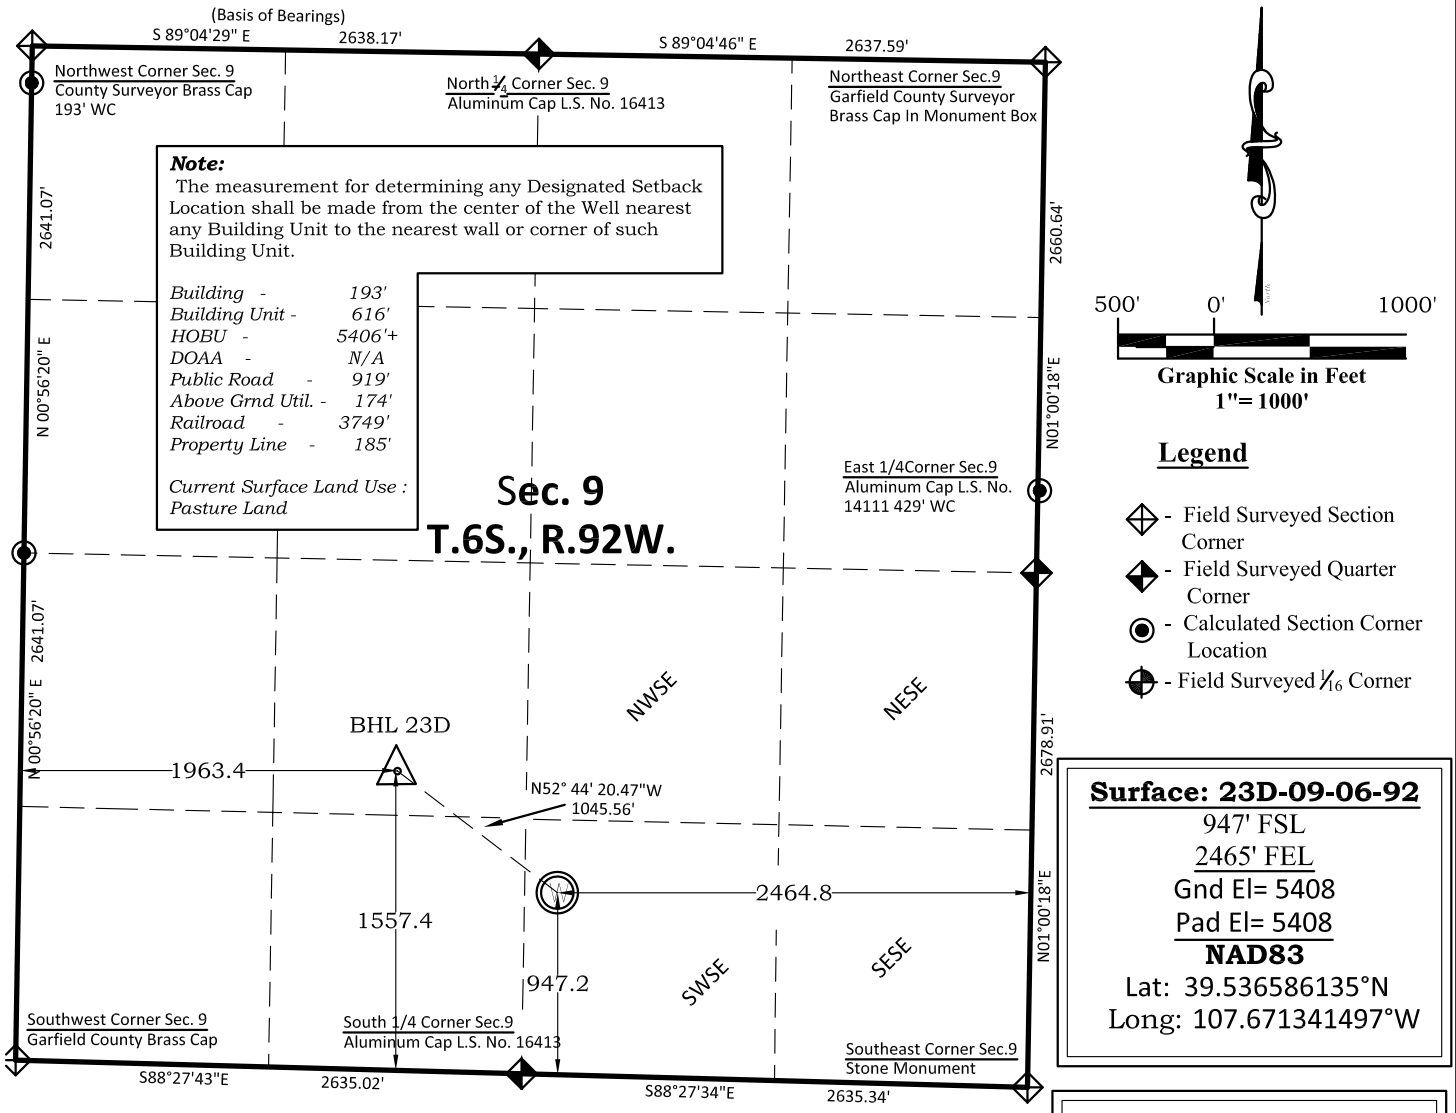

Surface: 23D-09-06-92
947' FSL
2465' FEL
Gnd El= 5408
Pad El= 5408
NAD83
Lat: 39.536586135°N
Long: 107.671341497°W

Bottom: 23D-09-06-92
1557' FSL
1963' FWL
NAD83
Lat: 39.538255001°N
Long: 107.674356600°W

Notes:

1. LATITUDE AND LONGITUDE COORDINATES ARE DIFFERENTIALLY CORRECTED AND BASED ON PUBLISHED NGS CONTROL STATION "WDP-5". SYSTEM: UTM ZONE: 13 NORTH DATUM: NAD 1983 (CONUS)
2. ELEVATIONS ARE BASED ON NAVD OF 1988.
3. ALL BOTTOM AND TOP HOLE LOCATIONS ARE MEASURED 90 DEGREES FROM SECTION LINE.
4. USGS QUADRANGLE MAP "SILT".
5. CURRENT SURFACE LAND USE: PASTURE LAND.
6. PDOP AT THE TIME OF LOCATION OF SURFACE WELL = 1.2

SURVEYOR'S CERTIFICATE

I, SCOTT E. AIBNER, A REGISTERED LAND SURVEYOR, LICENSED UNDER THE LAWS OF THE STATE OF COLORADO, DO HEREBY CERTIFY THAT THE SURVEY SHOWN HEREON WAS PREPARED BY RIVER VALLEY SURVEY, INC., FOR URSA OPERATING COMPANY, LLC, BY ME OR UNDER MY DIRECT SUPERVISION AND THAT THIS PLAT IS A TRUE REPRESENTATION THEREOF.

BY: _____
SCOTT E. AIBNER, COLORADO REG. NO. 31143

Prepared For: Ursa Operating Company LLC
Proposed Hangs A 23D-09-06-92 Well Surface Situate in The SW¼SE¼ Section 9, Township 6 South, Range 92 West of the 6 th. Principal Meridian, County of Garfield, State of Colorado.

Ursa OPERATING COMPANY

River Valley Survey, Inc.
110 East 3rd. Street, Suite 213
Rifle, Colorado 81650
Ph: 970-379-7846

Project: RVS 06001-05A	
Field Date: 12-30-14	**Scale:** 1"= 1000'
Date: 08-18-15	**Sheet:** 1 of 1

303.a Form 2
Hangs A Pad
Hangs A 23D-09-06-92
Section 9, Township 6 South, Range 92 West