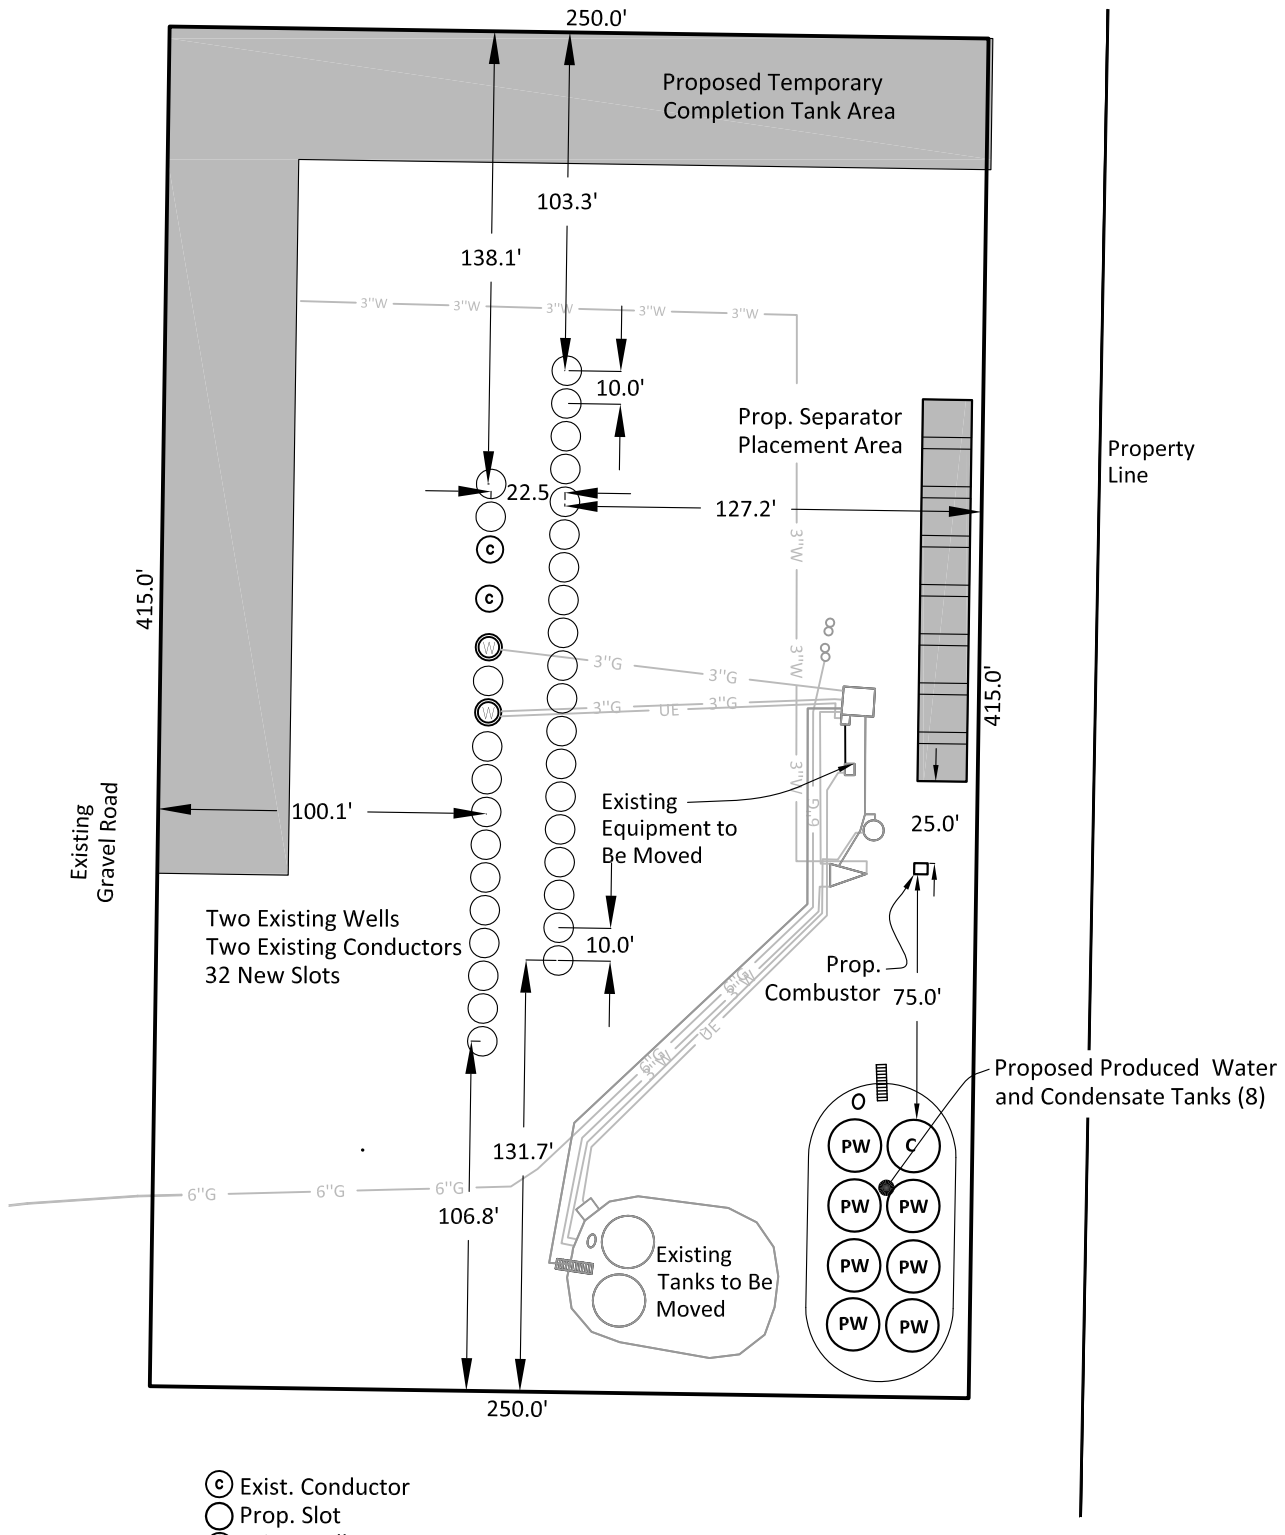

River Valley Survey, Inc.
110 East 3rd. Street, Suite 213
Rifle, Colorado 81650
Ph: 970-379-7846

Ursa OPERATING COMPANY

Project: - RVS 06001-05A	
Field Date: 12-30-15	Scale: 1"= 60'
Date: 07-01-15	Sheet: 1 of 1
Rev:	By:

Form 2A - Attachment J
Hangs A Pad
Facility Layout Drawing

Section 9, Township 6 South, Range 92 West