FRANE SURVEYING INC.

Physical Address: 34834 Annie Cir.
Mail to: Box 2372, Elizabeth, CO 80107
Ph. 303-243-0037
www.franesurveying.com

Job # 026-15 Stevens 15-45 #1-1

Frane Surveying Inc., has in accordance with a request from **Angus Natural Resources LLC** has determined the location of **Stevens 15-45 #1-1** to be **1951 feet FNL**, and **1110 feet FEL**, (90° off Section lines) **of** SECTION 1, Township **15s**, Range **45w** of the 6th Principal Meridian, **Cheyenne County**, Colorado.

Date: Staked on 09/10/15 drawn on 09/14/2015

Re: Staked by Elijah Frane
Drawn: Drawn by Elijah Frane

Basis of Elevation Spot: USGS BM = H 12, PID = JJ0627, H-Order = Third, V-Order = Code A, Stability = Unknown, P-DOP = 1.76, Sats = 10, US NAD 83 CO-C, Lat. = 38.88446, Long. = W102.35200, Elevation = 4322.74 gr (us ft)

Notes: See Location Drawing for improvements within 500 ft of proposed well pad.
The ground elevation at staked location = 4277.71' gr.
This drawing does not represent a monumented survey or Land Survey Plat.

Basis of Bearing: Bearings were determined based on the North line of the NE1/4 of Section 1 to bear N86°57'06"E with all other bearings contained herein relative thereto.
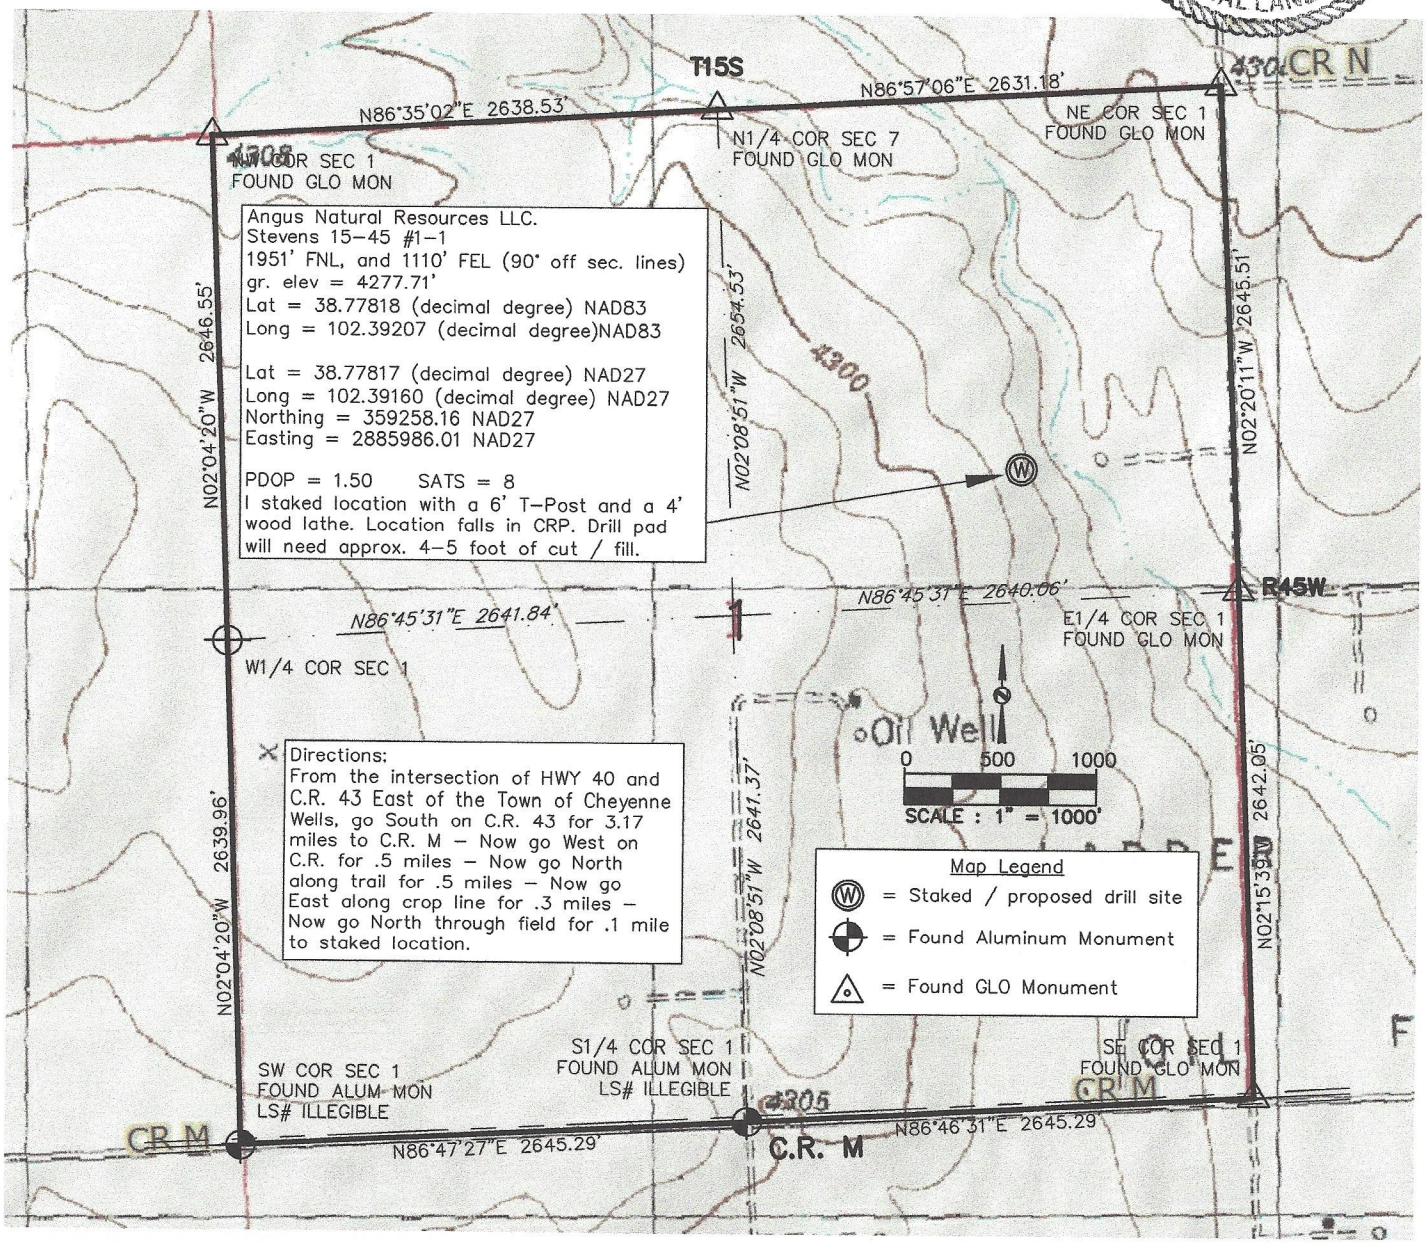
COLORADO LICENSED
ELIJAH FRANE
38376
PROFESSIONAL LAND SURVEYOR