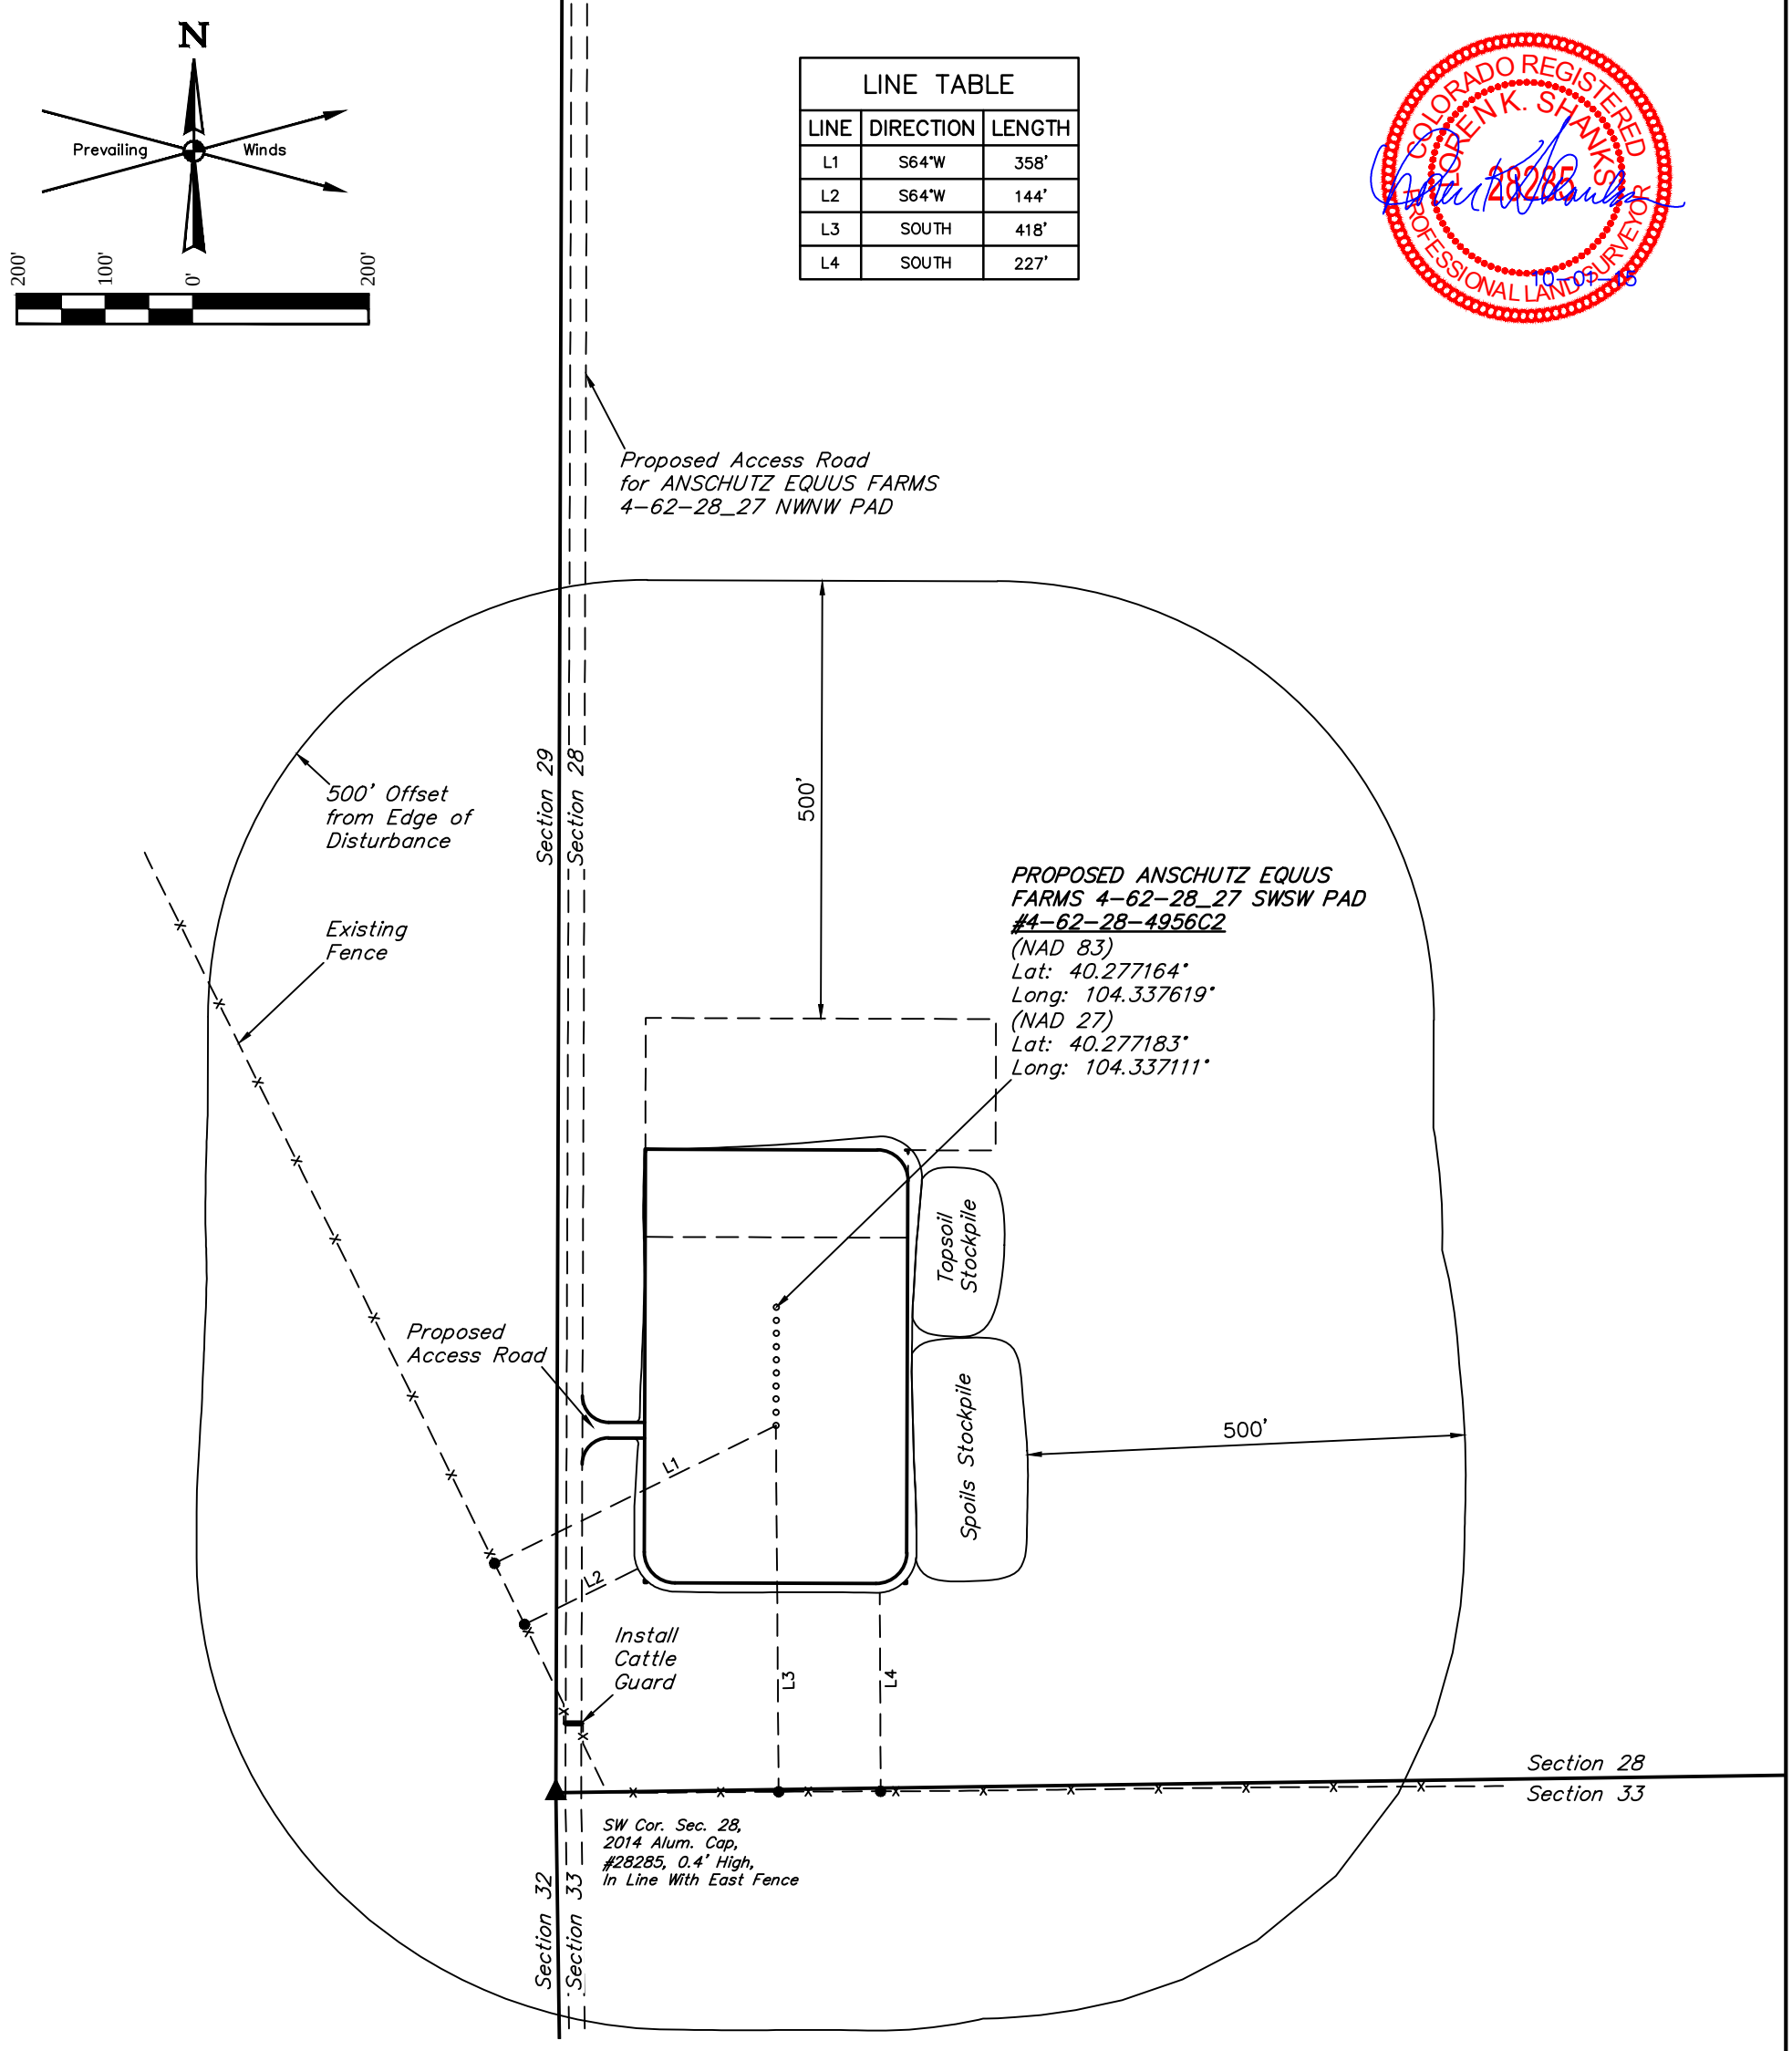

LINE TABLE		
LINE	DIRECTION	LENGTH
L1	S64°W	358'
L2	S64°W	144'
L3	SOUTH	418'
L4	SOUTH	227'

COLORADO REGISTERED
CLARENK. SHANKS
PLS 28285
PROFESSIONAL LAND SURVEYOR
10-01-15

PLANT COMMUNITY

- ☐ DISTURBED GRASSLAND
- ☒ NATIVE GRASSLAND
- ☐ SHRUB LAND
- ☐ PLAINS RIPARIAN
- ☐ MOUNTAIN RIPARIAN
- ☐ FOREST LAND
- ☐ WETLANDS AQUATIC
- ☐ ALPINE
- ☐ OTHER (Describe):_____

CURRENT LAND USE

CROP LAND:	☐ IRRIGATED	☐ DRY LAND	☐ IMPROVED PASTURE	☐ HAY MEADOW	☐ CRP
NON-CROP LAND:	☐ RANGELAND	☐ TIMBER	☐ RECREATIONAL	☐ OTHER (Describe)	
SUBDIVIDED:	☐ INDUSTRIAL	☐ COMMERCIAL	☐ RESIDENTIAL	_____	

FUTURE LAND USE

CROP LAND:	☐ IRRIGATED	☐ DRY LAND	☐ IMPROVED PASTURE	☐ HAY MEADOW	☐ CRP
NON-CROP LAND:	☒ RANGELAND	☐ TIMBER	☐ RECREATIONAL	☐ OTHER (Describe)	
SUBDIVIDED:	☐ INDUSTRIAL	☐ COMMERCIAL	☐ RESIDENTIAL	_____	

BILL BARRETT CORPORATION

ANSCHUTZ EQUUS FARMS 4-62-28_27 SWSW PAD
#4-62-29-5764B2B, 5764C2, 5649B2, 5649D2, 5649C2,
#4-62-28-6457D2B, 6457B2B, 6457C2, 4956B2 & 4956C2
SW 1/4 SW 1/4 SECTION 28, T4N, R62W, 6th P.M.
WELD COUNTY, COLORADO

UINTAH ENGINEERING & LAND SURVEYING

UELS, LLC
Corporate Office * 85 South 200 East
Vernal, UT 84078 * (435) 789-1017

SURVEYED BY: GREG WEIMER, C.J.	SURVEY DATE: 09-09-15
DRAWN BY: K.B.	DATE DRAWN: 09-29-15
SCALE: 1" = 200'	REVISED: 00-00-00
LOCATION DRAWING	**FIGURE #4**