encana

Regulatory Completion Wellbore Report (Graphic)

Well Name: N Parachute EF07B C27A 595

< Current Wellbore >

Well Name	API #	Well Type	Area	Pad	State	County/Parish
N Parachute EF07B C27A 595	05045115810000	Gas	North Parachute	C27A 595	CO	GARFIELD

Quarter 1	Quarter 2	Section	Township	Township N/S Dir	Range	Range E/W Dir	Meridian
NE	NW	27	5	S	95	W	6

Casing Strings
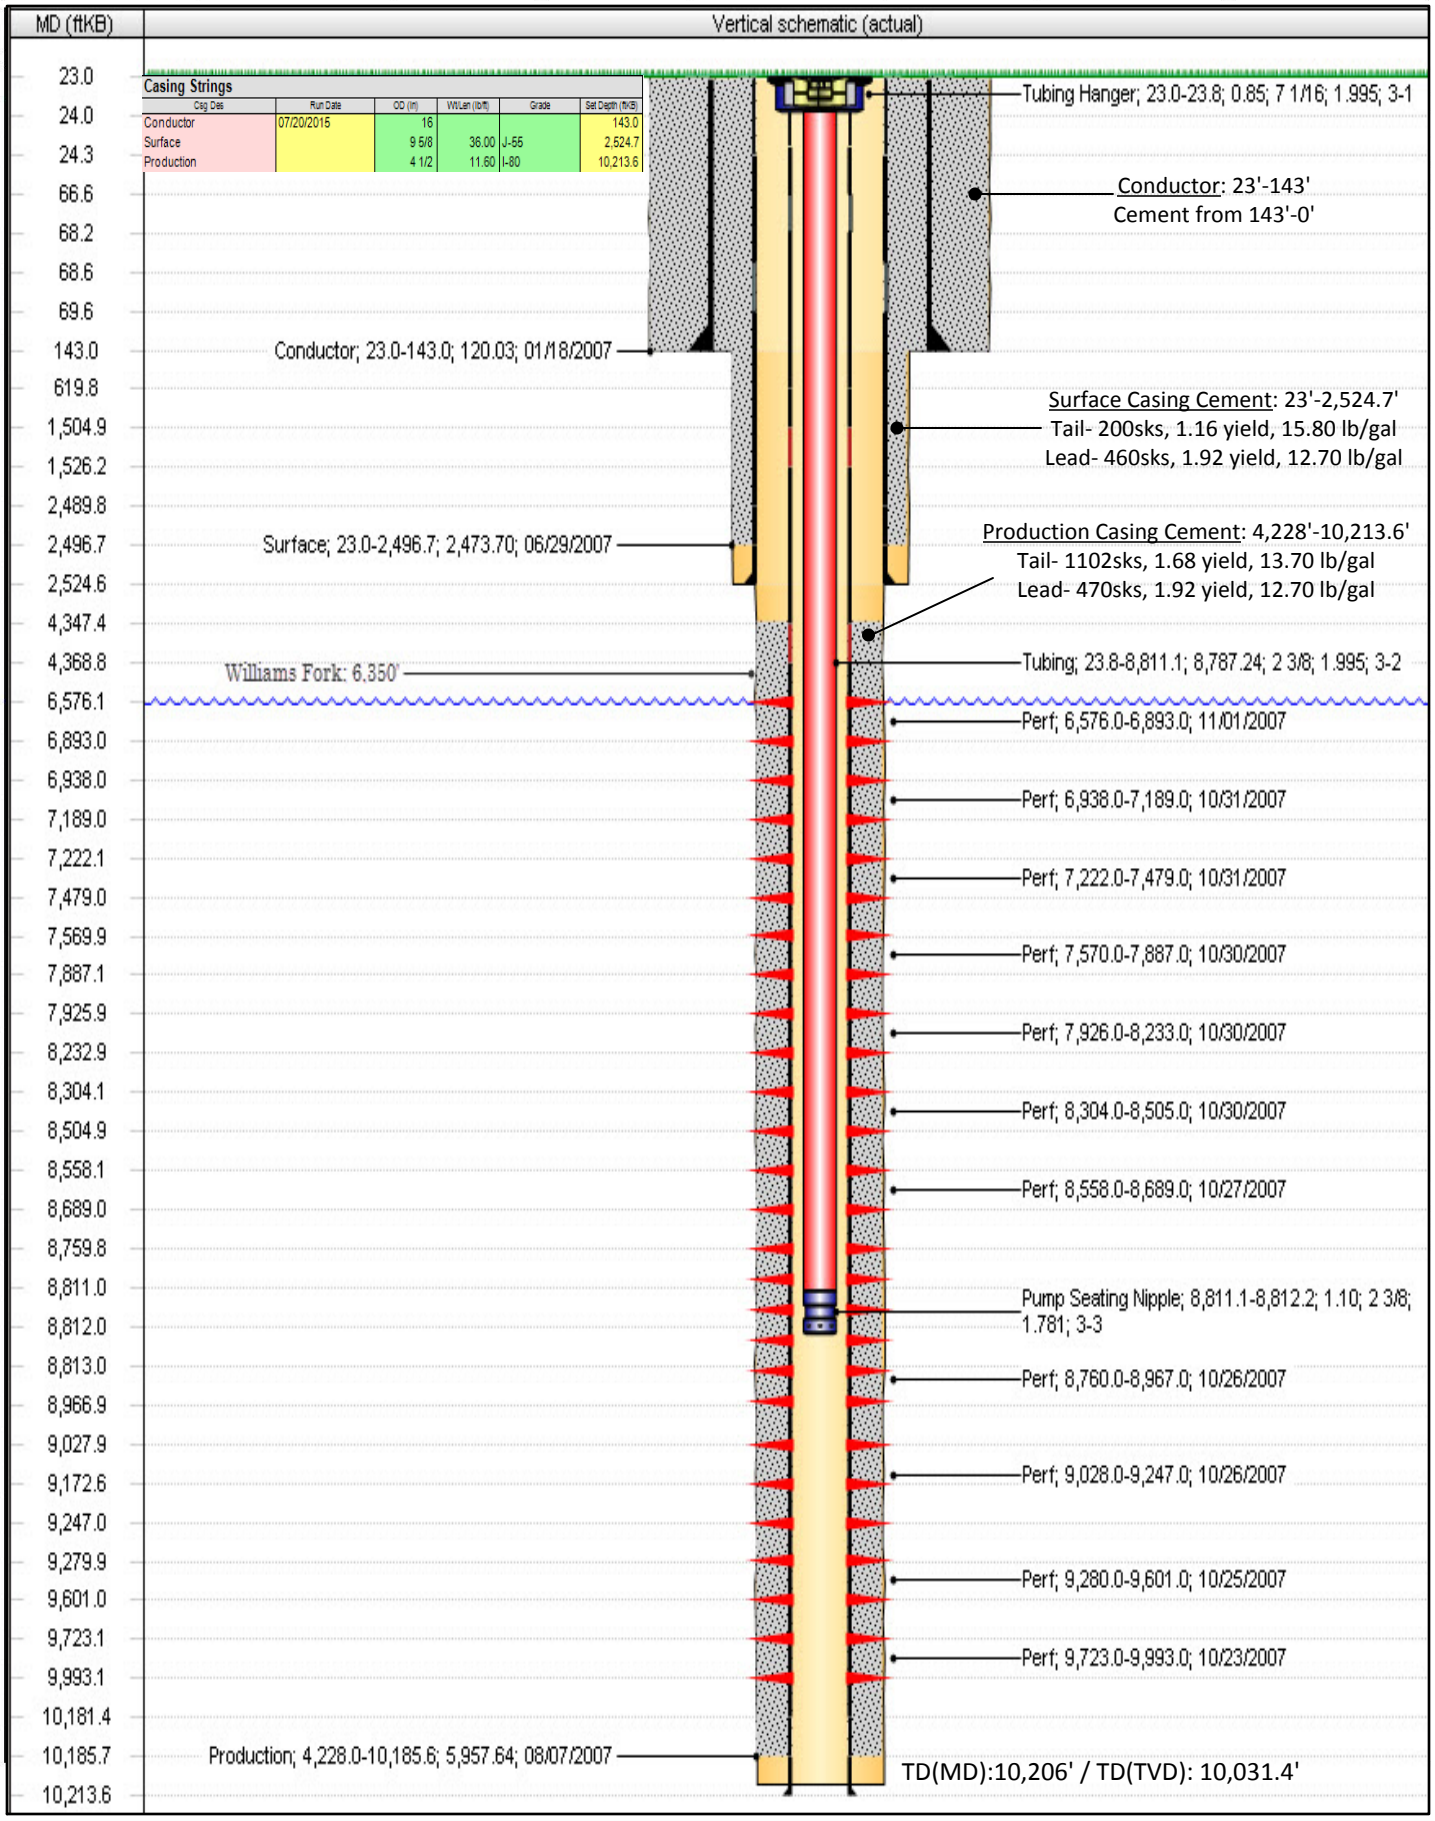
Csg Des	Run Date	OD (in)	Wt/Len (lb/ft)	Grade	Set Depth (ftKB)
Conductor	07/20/2015	16			143.0
Surface		9 5/8	36.00	J-55	2,524.7
Production		4 1/2	11.60	I-80	10,213.6