OPERATOR:	LEASE / WELL:	SURVEY LOCATION:	DATE
SG Interests	Falcon Seaboard 11-90-12 #5	**Sec 12 T11S R90W**	**11/20/2015**
DRILLING RIG:	COUNTY / STATE:	SURFACE LOCATION:	FIELD:
COMPLETION RIG: 20/40	**Gunnison County, CO.**	**1,837' FSL & 1846' FWL**	**Bull Mountain Unit**

HORIZONTAL HOLE

8,960'
13,383'

DRILLING / COMPLETION FLUID

DRILLING FLUID:	ppg -
DRILLING FLUID:	ppg -
DRILLING FLUID:	ppg -
COMPLETION FLUID:	ppg -
PACKER FLUID:	ppg -

TUBULAR DATA

Tubulars	Size	Weight	Grade	Thread	MD	TVD	TOL
DRIVE PIPE							
CONDUCTOR	20"	106.5#	X-42 / A-53	Welded	80'	80'	
SURFACE	13-3/8"	54.5#	J-55	ST&C	575'	575'	
INTERMEDIATE	9-5/8"	40#	J-55	LT&C	5,503'	5,503'	
PRODUCTION	5-1/2"	20#	HCP-110	CDC-HTQ	13,383	8,327'	
PRODUCTION							
PROD LINER							
PROD TIEBACK							
PROD LINER							
TUBING (Short String)							
TUBING (Long String)							
COILED TUBING							

ELEVATIONS: GROUND ELEVATION
RKB:
RKB-ELEV:

WELLBORE SKETCH

DRAWING NOT TO SCALE

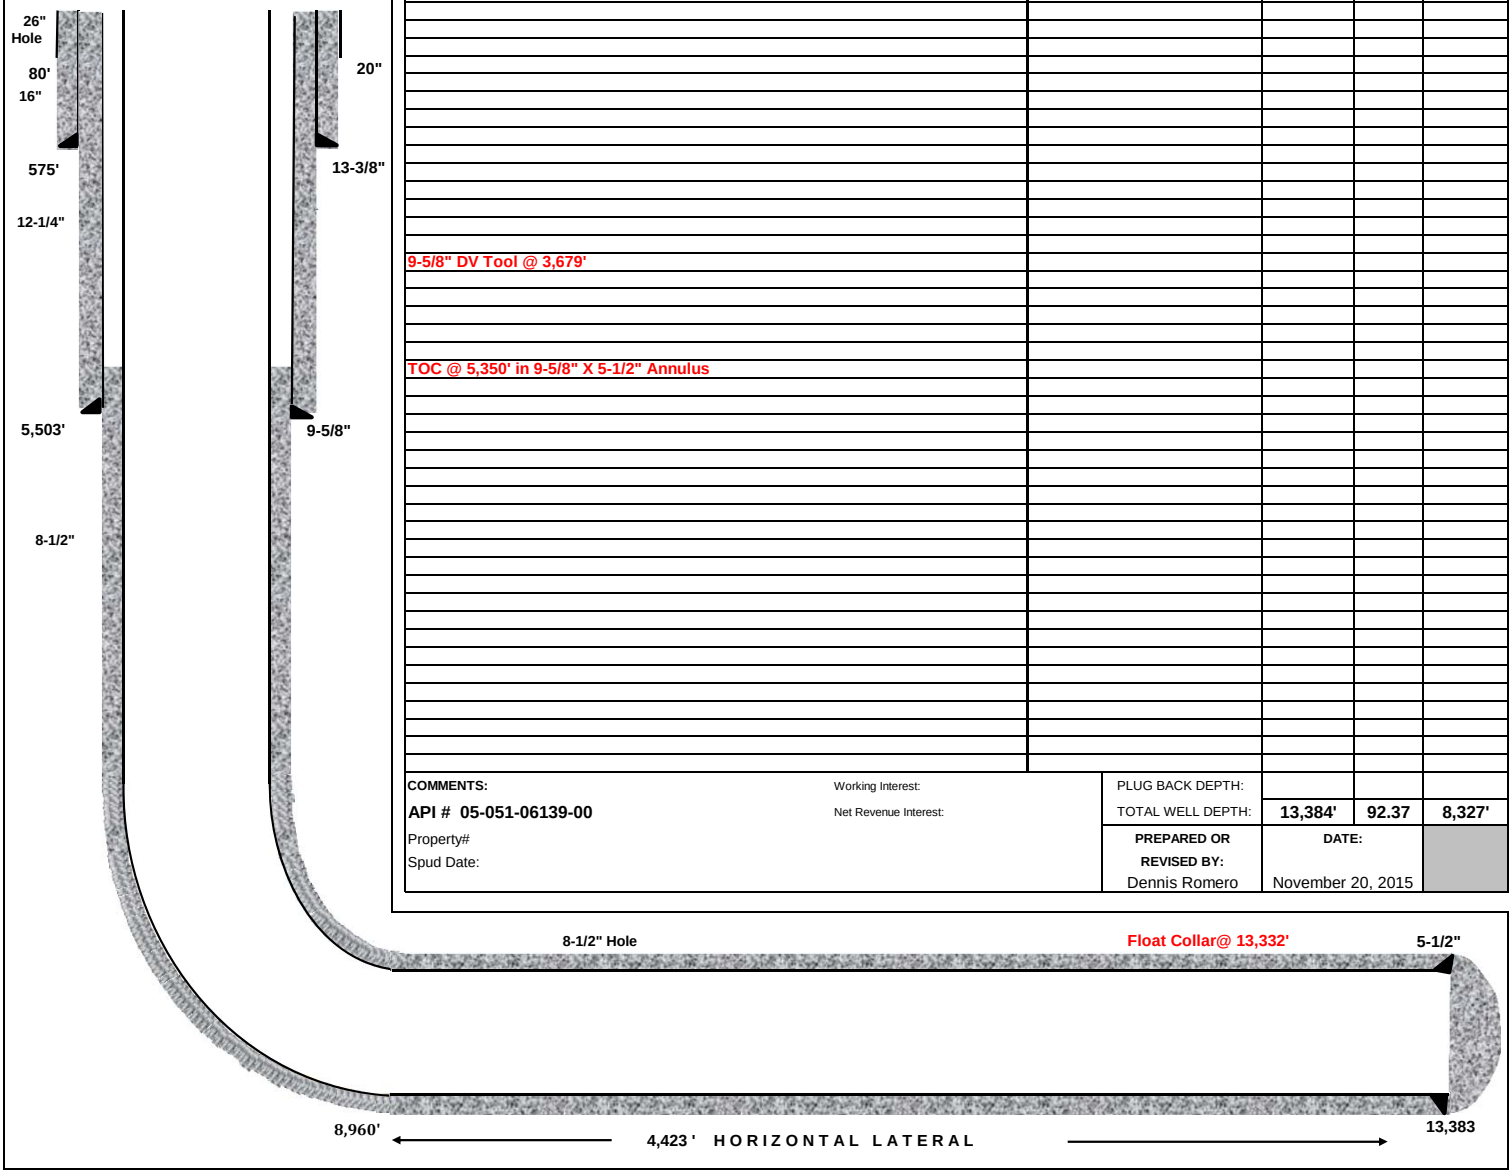

Formation Tops (TVD)				DEPTH MD	INCL DEG	DEPTH TVD
9-5/8" DV Tool @ 3,679'						
TOC @ 5,350' in 9-5/8" X 5-1/2" Annulus						

COMMENTS:
API # 05-051-06139-00
Property#
Spud Date:

Working Interest:
Net Revenue Interest:

PLUG BACK DEPTH:			
TOTAL WELL DEPTH:	**13,384'**	**92.37**	**8,327'**

PREPARED OR REVISED BY: Dennis Romero
DATE: November 20, 2015

PRESENT WBD