


SEC. 36, T. 7 S., R. 95 W. OF THE 6TH P.M.

PLAT 1
BM 43D-35-795
LOCATION

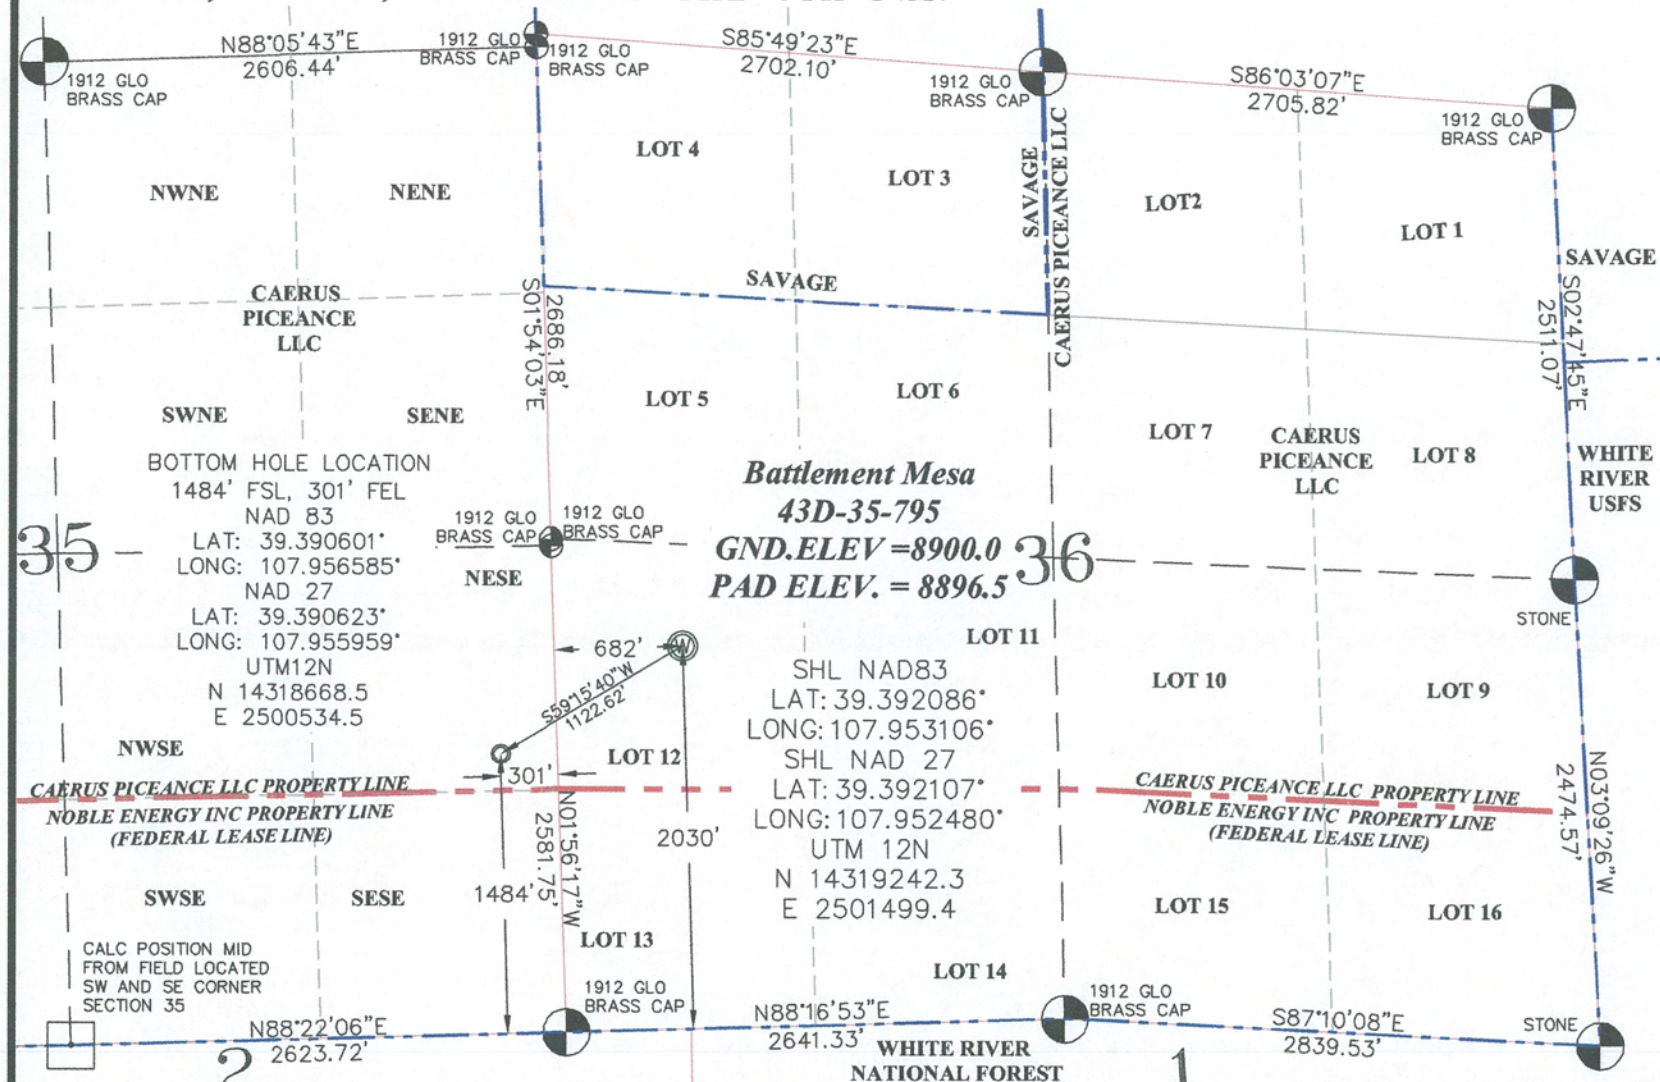

35

36

THIS WELL LOCATION PLAT WAS PREPARED FOR CAERUS PICEANCE LLC TO LOCATE THE BATTLEMENT MESA #43D-35-795 WELL, 2030 FEET FROM THE SOUTH LINE OF SAID SECTION AND 682 FEET FROM THE WEST LINE OF LOT 12 (NW1/4SW1/4) OF SECTION 36, T. 7 S., R. 95 W. OF THE 6TH P.M. GARFIELD COUNTY, COLORADO.

SURVEYOR'S CERTIFICATE

I, George Richardson Bauer: a Professional Land Surveyor in the State of Colorado do hereby certify that this Survey was made under my direct supervision and that this Plat represents said Survey.



REFERENCE NOTES

- 1) T. 7 S., R. 95 W., 6TH P.M. GLO PLAT.
- 2) U.S.G.S. QUAD: PARACHUTE, CO
- 3) ELEVATIONS BASED ON N.A.V.D. 1988 LIDAR BASED CONTROL PT CP MON 8
- 4) LATITUDES AND LONGITUDES ARE BASED ON NAD 83, COLORADO CENTRAL ZONE.
- 5) GPS OPERATOR Robert Wood, OBSERVED A PDOP OF 1.9.
- 6) ALL GPS OBSERVATIONS ARE IN COMPLIANCE WITH COGCC RULE NO. 215.
- 7) SURFACE AND BOTTOM HOLE LOCATIONS ARE MEASURED 90° FROM SECTION LINES.

Caerus Piceance LLC
CAERUS



GRAPHIC SCALE IN FEET
1 INCH = 1000 FEET

—LEGEND—

- FIELD SURVEYED SECTION CORNER LOCATIONS
- FIELD SURVEYED SECTION CORNER LOCATIONS
- FIELD SURVEYED WELL LOCATION
- CALCULATED BOTTOM HOLE LOCATION

Battlement Mesa 36L-795 Pad Location
Lot 12 (NWSW), SECTION 36, T. 7 S., R. 95 W.
6th P.M. Garfield County Colorado



WELL LOCATION PLAT
CONSTRUCTION SURVEYS, INC.
0012 SUNRISE BLVD. SILT, CO
81652 (970)876-5753

SURVEY BY: REW 10/13/15	PDOP: 1.9
DRAWN BY: REW 01/11/16	DWG: CAERUS\BM36L-795PLAT_1
REVISED BY: REW 01/13/16 SURFACE OWNERS	