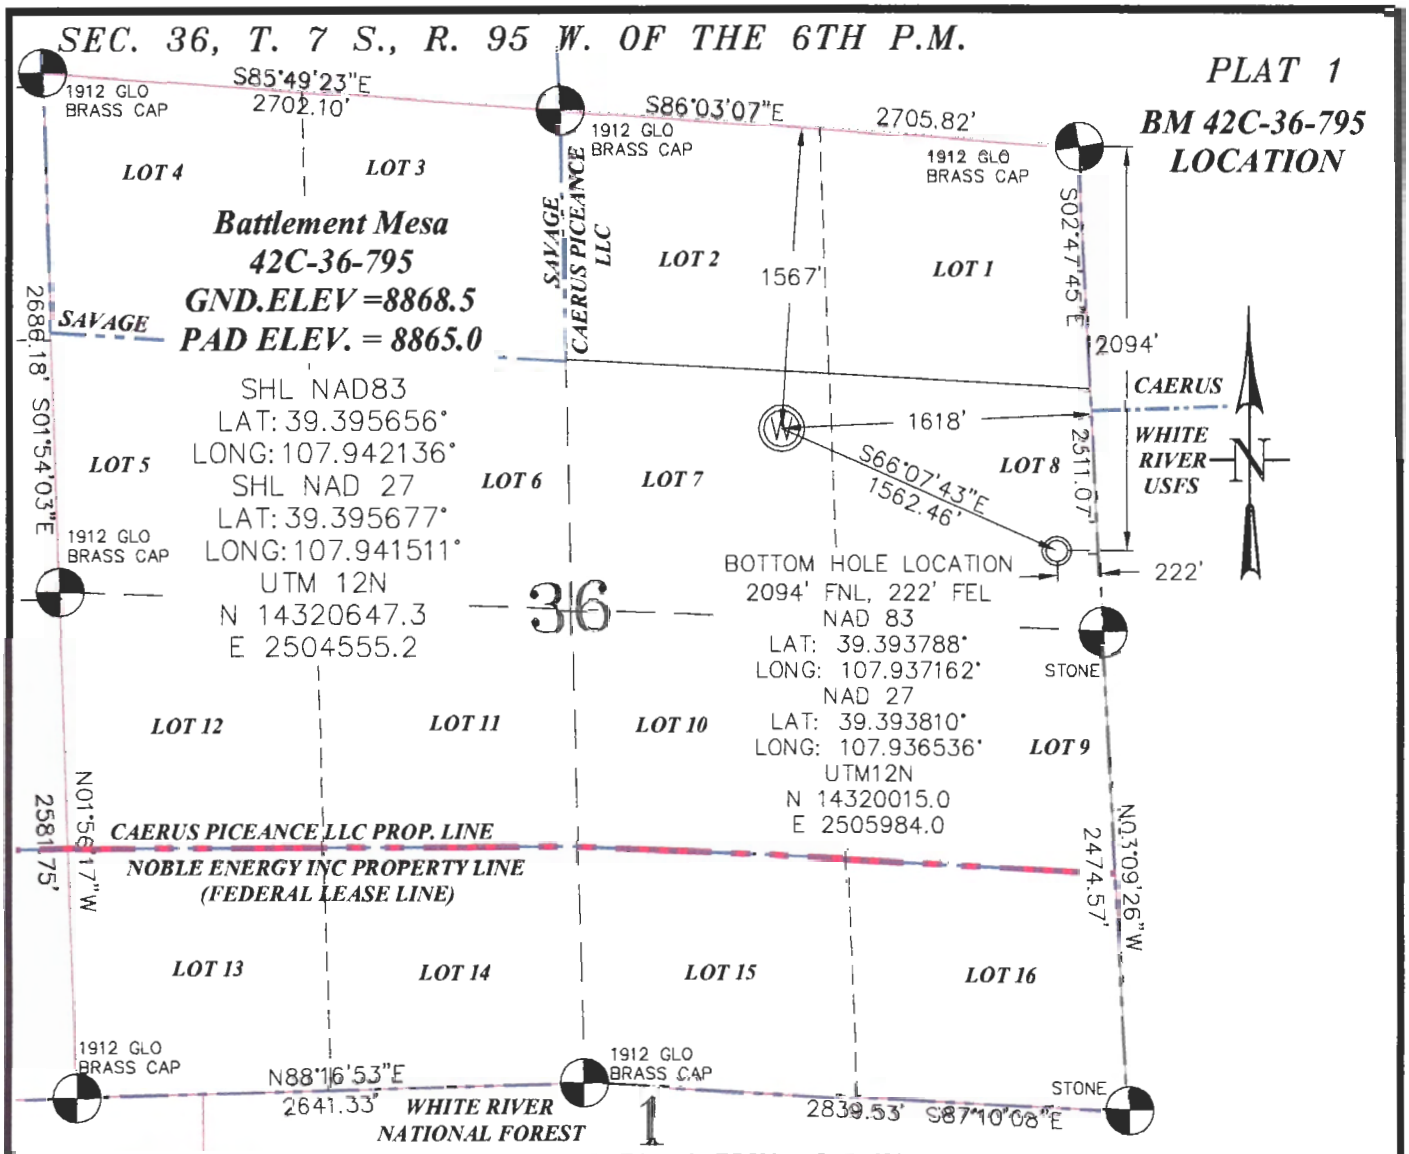

THIS WELL LOCATION PLAT WAS PREPARED FOR CAERUS PICEANCE LLC TO LOCATE THE BATTLEMENT MESA #42C-36-795 WELL, 1567 FEET FROM THE NORTH LINE OF SAID SECTION AND 1618 FEET FROM THE EAST LINE OF LOT 7 (SW1/4NE1/4) OF SECTION 36, T. 7 S., R. 95 W. OF THE 6TH P.M. GARFIELD COUNTY, COLORADO.

REFERENCE NOTES

1) T. 7 S., R. 95 W., 6TH P.M. GLO PLAT.
2) U.S.G.S. QUAD: PARACHUTE, CO
3) ELEVATIONS BASED ON N.A.V.D. 1988 LIDAR BASED CONTROL PT CP MON 8
4) LATITUDES AND LONGITUDES ARE BASED ON NAD 83, COLORADO CENTERAL ZONE.
5) GPS OPERATOR ROBERT WOOD, OBSERVED A PDOP OF 1.9.
6) ALL GPS OBSERVATIONS ARE IN COMPLIANCE WITH COGCC RULE NO. 215.
7) SURFACE AND BOTTOM HOLE LOCATIONS ARE MEASURED 90° FROM SECTION LINES.

SURVEYOR'S CERTIFICATE

I, George R. Bauer: a Professional Land Surveyor in the State of Colorado do hereby certify that this Survey was made under my direct supervision, and that this Plat represents said Survey.

GEORGE R. BAUER
27925
1/29/16
PROFESSIONAL LAND SURVEYOR

-LEGEND-

- FIELD SURVEYED SECTION CORNER LOCATIONS
- (W) FIELD SURVEYED WELL LOCATION
- CALCULATED BOTTOM HOLE LOCATION

BM 36G-795
PAD LOCATION

1000 0 2000
GRAPHIC SCALE IN FEET
1 INCH = 1000 FEET

Caerus Piceance LLC

CONSTRUCTION SURVEYS, INC.
0012 SUNRISE BLVD. SILT, CO
81652 (970)876-5753

WELL LOCATION PLAT

SURVEY BY: REW 12/10/15	PDOP: 1.9
DRAWN BY: REW 01/28/16	DWG: CAERUS\BM36G-795PLAT_1
REVISED:	