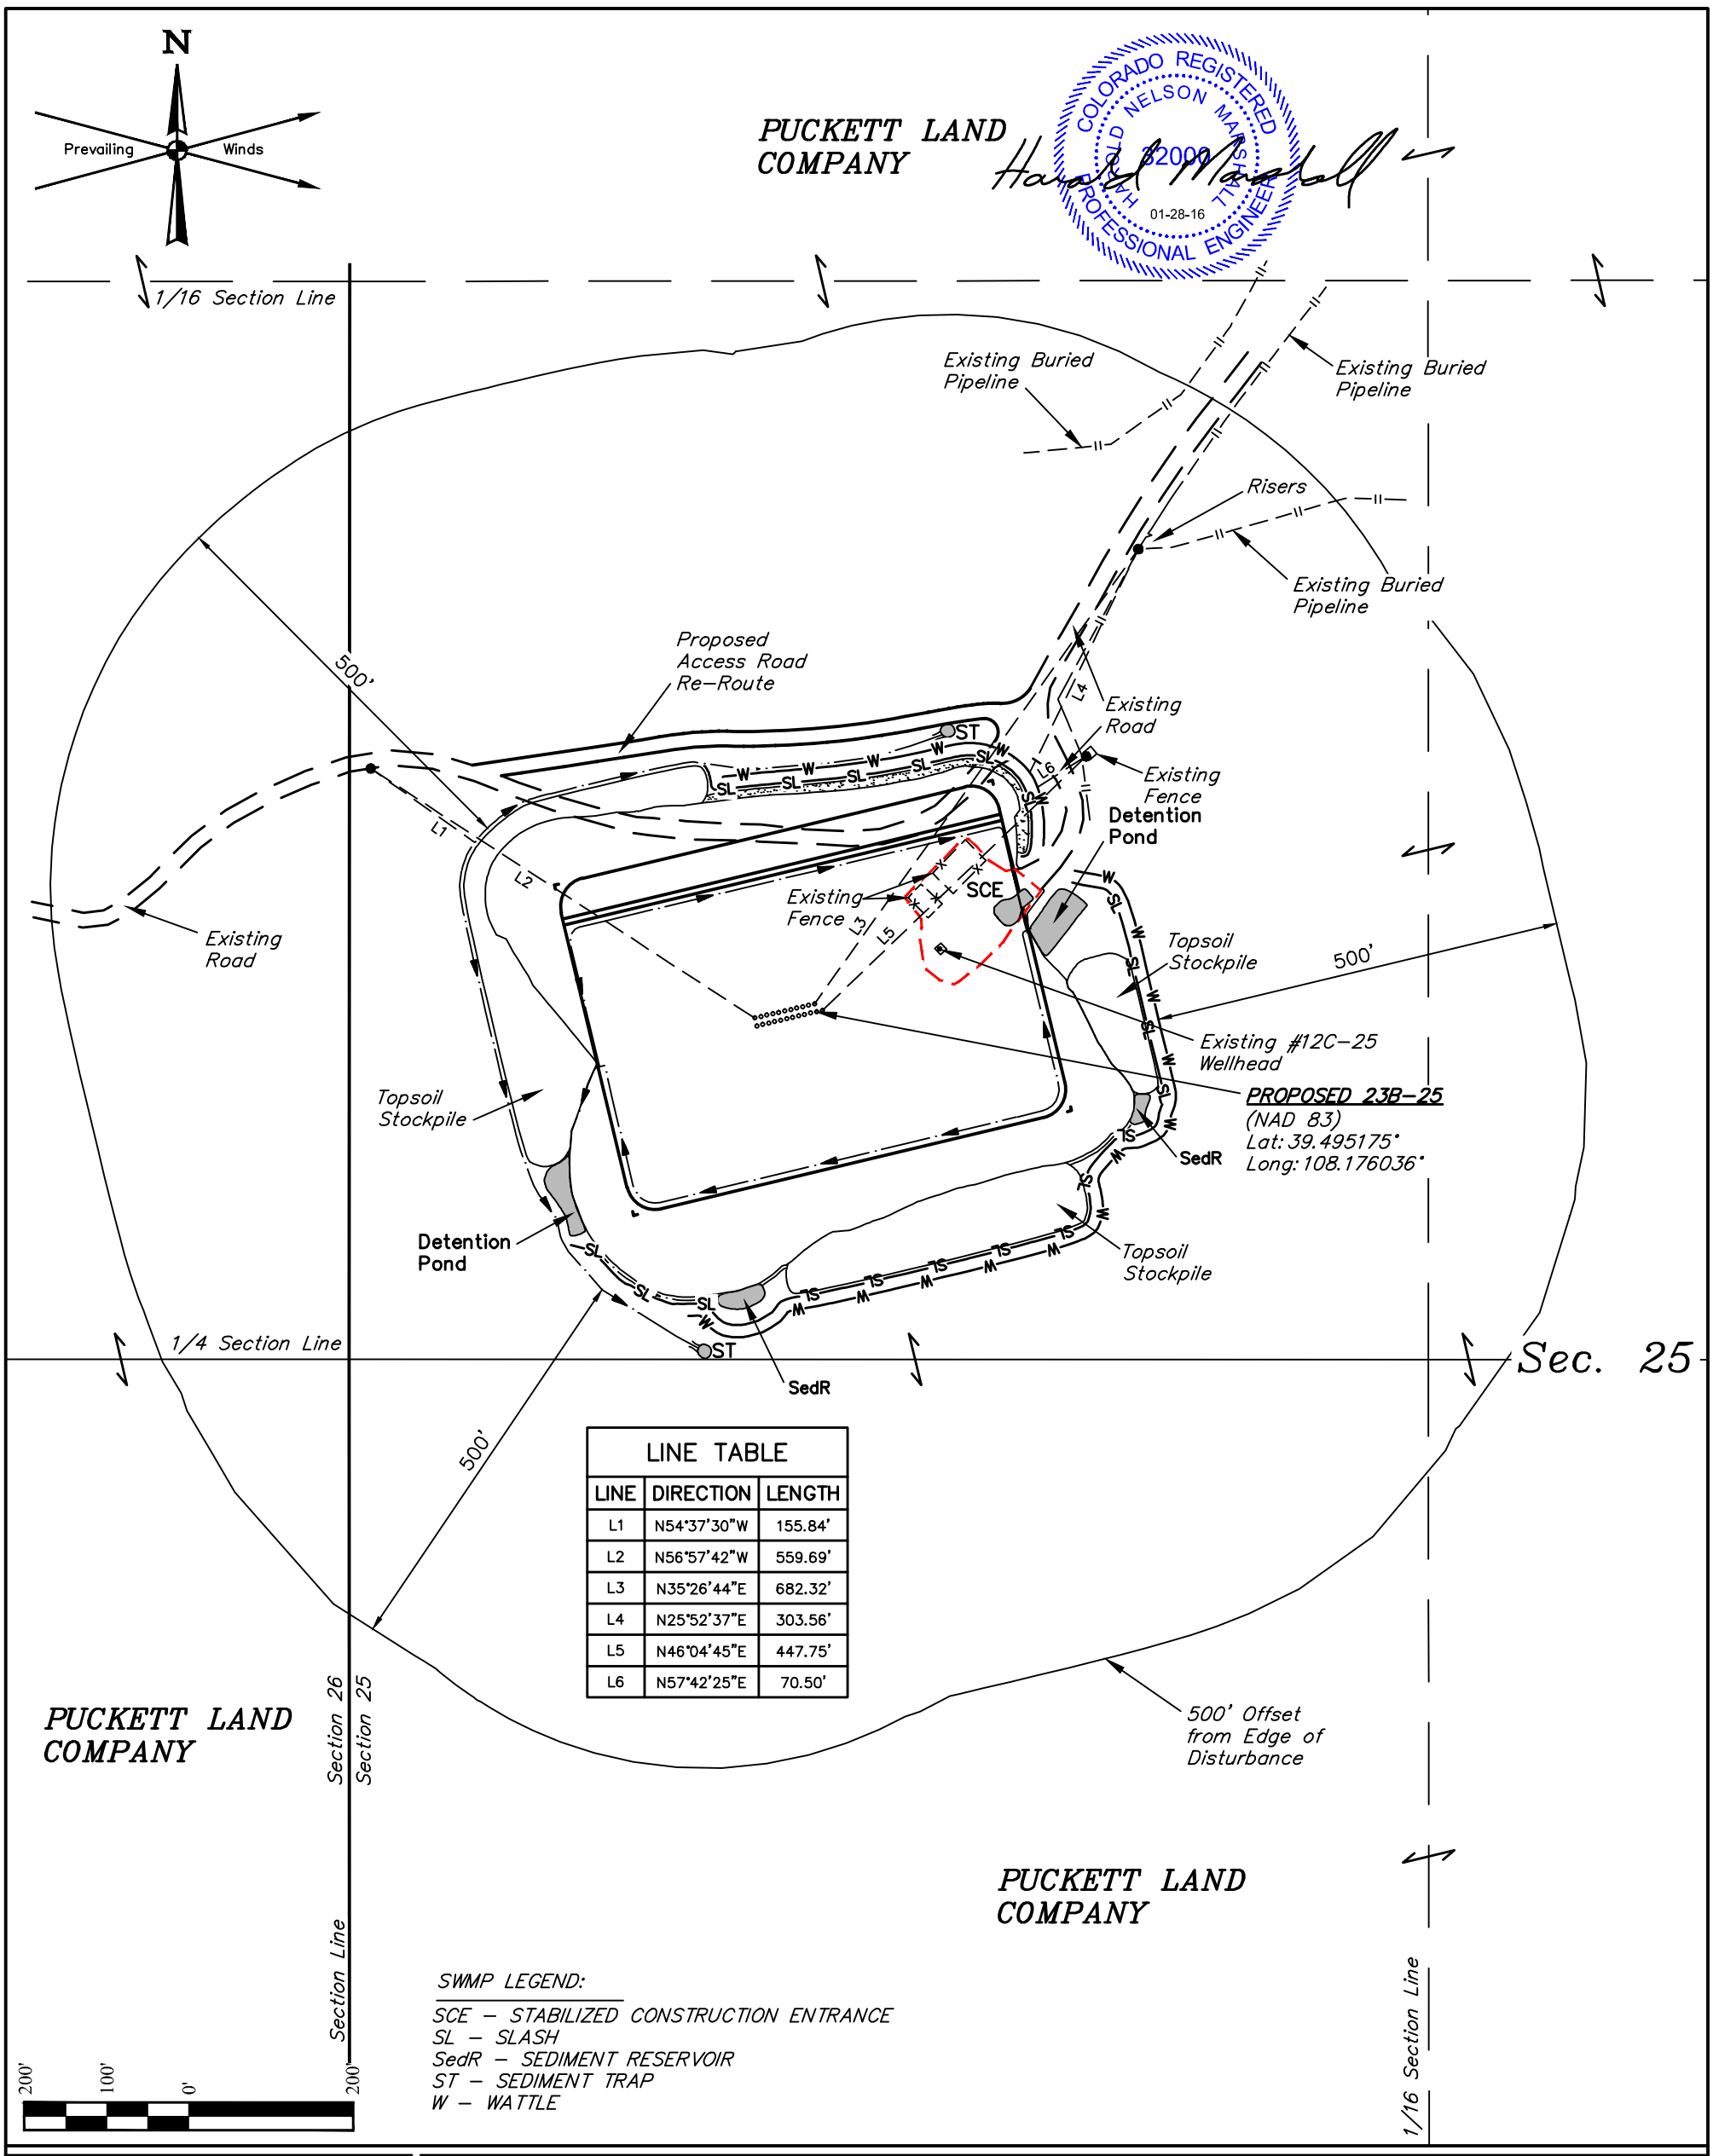

LINE TABLE		
LINE	DIRECTION	LENGTH
L1	N54°37'30"W	155.84'
L2	N56°57'42"W	559.69'
L3	N35°26'44"E	682.32'
L4	N25°52'37"E	303.56'
L5	N46°04'45"E	447.75'
L6	N57°42'25"E	70.50'

SWMP LEGEND:

SCE – STABILIZED CONSTRUCTION ENTRANCE
SL – SLASH
SedR – SEDIMENT RESERVOIR
ST – SEDIMENT TRAP
W – WATTLE

PLANT COMMUNITY

- ☐ DISTURBED GRASSLAND
- ☐ NATIVE GRASSLAND
- ☐ SHRUB LAND
- ☐ PLAINS RIPARIAN
- ☐ MOUNTAIN RIPARIAN
- ☐ FOREST LAND
- ☐ WETLANDS AQUATIC
- ☐ ALPINE
- ☐ OTHER (Describe):_____

CURRENT LAND USE

CROP LAND:	☐ IRRIGATED	☐ DRY LAND	☐ IMPROVED PASTURE	☐ HAY MEADOW	☐ CRP
NON-CROP LAND:	☐ RANGELAND	☐ TIMBER	☐ RECREATIONAL	☐ OTHER (Describe)	
SUBDIVIDED:	☐ INDUSTRIAL	☐ COMMERCIAL	☐ RESIDENTIAL	_____	

FUTURE LAND USE

CROP LAND:	☐ IRRIGATED	☐ DRY LAND	☐ IMPROVED PASTURE	☐ HAY MEADOW	☐ CRP
NON-CROP LAND:	☐ RANGELAND	☐ TIMBER	☐ RECREATIONAL	☐ OTHER (Describe)	
SUBDIVIDED:	☐ INDUSTRIAL	☐ COMMERCIAL	☐ RESIDENTIAL	_____	

NOTES:

Caerus Oil & Gas LLC

MESA E25-697 ON EXISTING PUCKETT 12C-25 PAD
SW 1/4 NW 1/4, SECTION 25, T6S, R97W, 6th P.M.
GARFIELD COUNTY, COLORADO

SURVEYED BY	DATE	REVISED BY	DATE
BRADEN BOX, B.B.	12-14-15		
DRAWN BY	DATE		
C.D.L.	01-04-16		
LOCATION DRAWING		FIGURE #5	

UINTAH ENGINEERING & LAND SURVEYING

UELS, LLC
Corporate Office * 85 South 200 East
Vernal, UT 84078 * (435) 789-1017