T6S, R96W, 6th P.M.

LEGEND:

= 90° SYMBOL

= PROPOSED WELLHEAD.

= TARGET BOTTOM HOLE.

= SECTION CORNERS LOCATED.

= SECTION CORNERS RE-ESTABLISHED. (Not Set on Ground.)

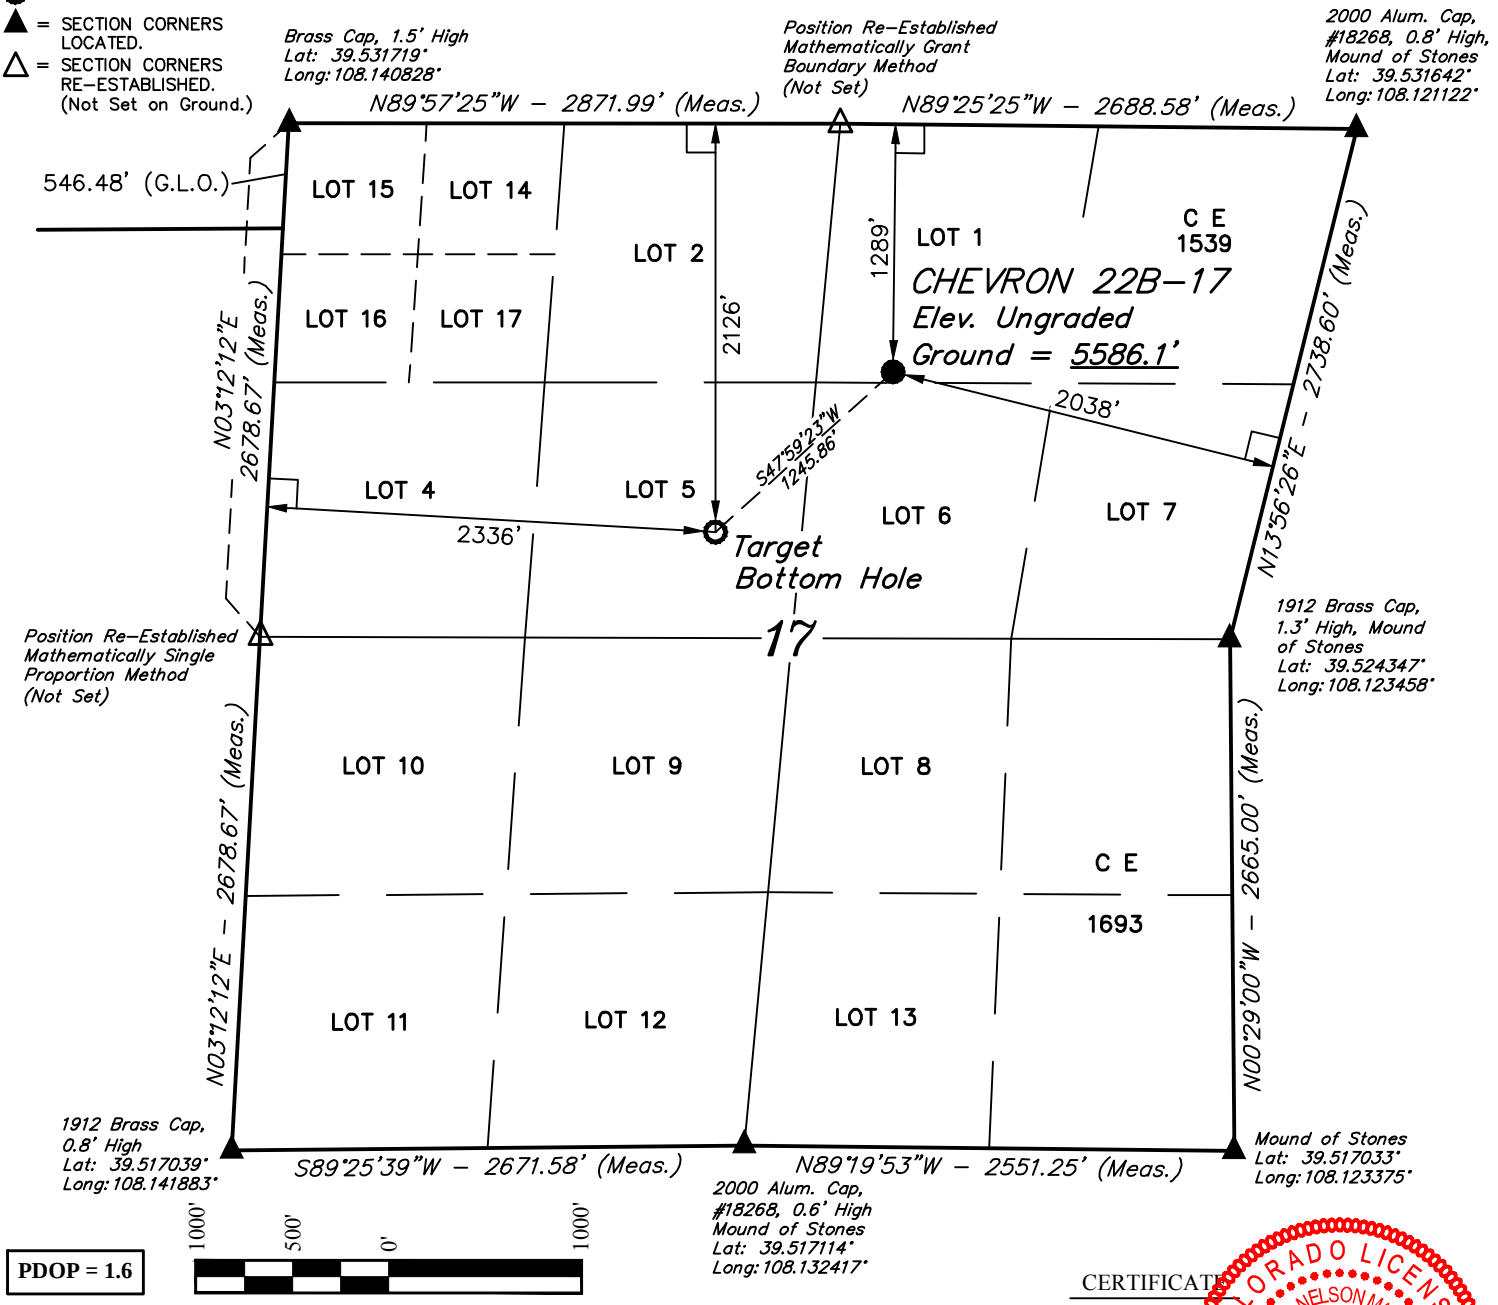

PDOP = 1.6

NAD 83 (TARGET BOTTOM HOLE)	NAD 83 (SURFACE LOCATION)
LATITUDE = 39°31'33.17" (39.525881)	LATITUDE = 39°31'41.41" (39.528169)
LONGITUDE = 108°07'58.64" (108.132956)	LONGITUDE = 108°07'46.83" (108.129675)
NAD 27 (TARGET BOTTOM HOLE)	**NAD 27 (SURFACE LOCATION)**
LATITUDE = 39°31'33.25" (39.525903)	LATITUDE = 39°31'41.49" (39.528192)
LONGITUDE = 108°07'56.36" (108.132322)	LONGITUDE = 108°07'44.55" (108.129042)
UTM NAD 27 (ZONE 12)	**UTM NAD 27 (ZONE 12)**
N: 14366303.00 E: 2449125.00	N: 14367165.91 E: 2450023.58

CERTIFICATE

THIS IS TO CERTIFY THAT THE ABOVE PLAT WAS PREPARED FROM FIELD NOTES OF ACTUAL SURVEYS MADE BY ME OR UNDER MY SUPERVISION AND THAT THE SAME ARE TRUE AND CORRECT TO THE BEST OF MY KNOWLEDGE AND BELIEF.

COLORADO LICENSED
HAROLD NELSON MARSHALL
38130
PROFESSIONAL LAND SURVEYOR

REGISTERED LAND SURVEYOR
REGISTRATION NO. 38130
STATE OF COLORADO

12-11-15

BASIS OF BEARINGS

BASIS OF BEARINGS IS A G.P.S. OBSERVATION

BASIS OF ELEVATION

SPOT ELEVATION AT THE NORTHWEST CORNER OF SECTION 30, T5S, R95W, 6th P.M., TAKEN FROM THE FORKED GULCH, QUADRANGLE, COLORADO, GARFIELD COUNTY, 7.5 MINUTE QUAD. (TOPOGRAPHIC MAP) PUBLISHED BY THE UNITED STATES DEPARTMENT OF THE INTERIOR, GEOLOGICAL SURVEY. SAID ELEVATION IS MARKED AS BEING 5966 FEET.

UINTAH ENGINEERING & LAND SURVEYING

UELS, LLC
Corporate Office * 85 South 200 East
Vernal, UT 84078 * (435) 789-1017

N

Caerus Oil & Gas LLC

CHEVRON 22B-17
LOT 1, SECTION 17, T6S, R96W, 6th P.M.
GARFIELD COUNTY, COLORADO

SURVEYED BY: BRIAN BAKER, B.B.	DATE: 04-30-15
DRAWN BY: M.D.	DATE DRAWN: 10-06-15
SCALE: 1" = 1000'	REVISED: 12-11-15 M.O.E.

WELL LOCATION PLAT