T4N, R66W, 6th P.M.

LEGEND:

- = 90° SYMBOL
- = PROPOSED WELLHEAD.
- = TARGET BOTTOM HOLE.
- = ENTRY POINT
- = SECTION CORNERS LOCATED. (NAD 83)

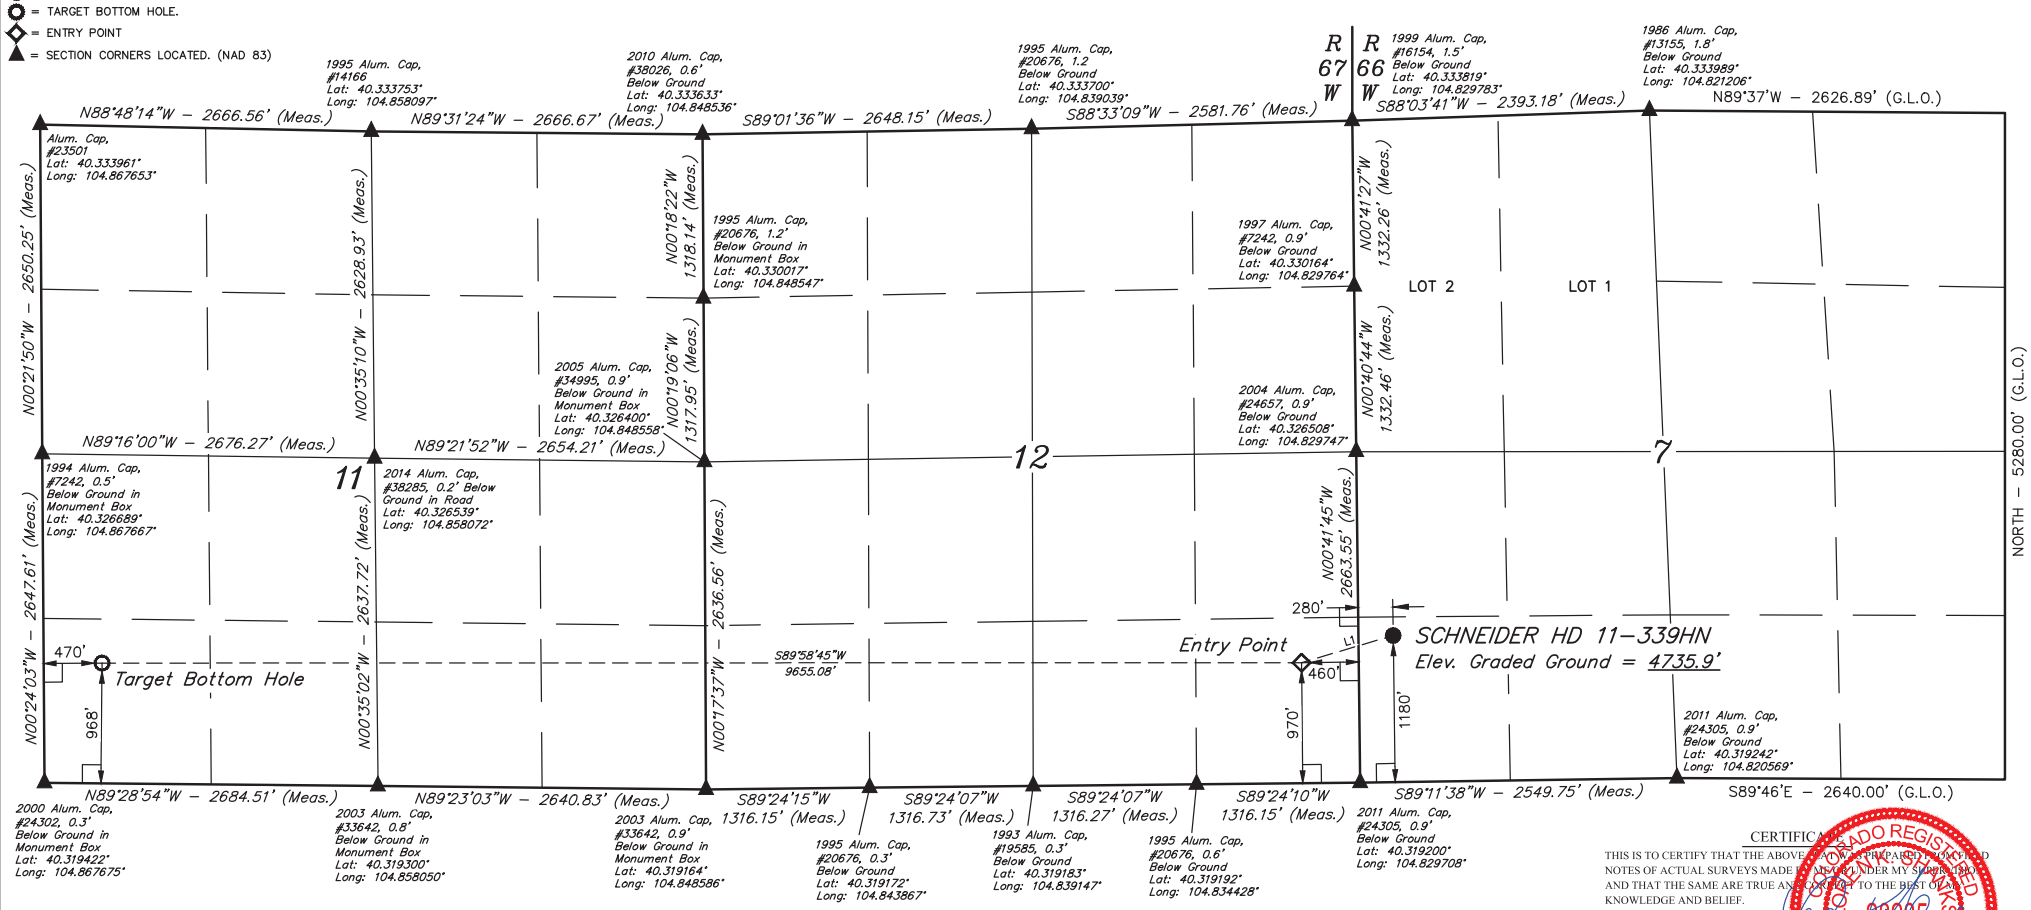

LINE TABLE		
LINE	DIRECTION	LENGTH
L1	S73°27'40"W	769.18'

BASIS OF BEARINGS

BASIS OF BEARINGS IS A G.P.S. OBSERVATION

BASIS OF ELEVATION

USGS COOPERATIVE BASE NETWORK CONTROL STATION, DESIGNATION "VERMILYEA". NGS DATA SHEET LISTS THE NAVD 88 ELEVATION AS BEING 5026 FEET.

UINTAH ENGINEERING & LAND SURVEYING

UELS, LLC
Corporate Office * 85 South 200 East
Vernal, UT 84078 * (435) 789-1017

N

1000' 500' 0' 1000'

PDOP = 1.3

NAD 83 (SURFACE LOCATION)	NAD 83 (ENTRY POINT)	NAD 83 (TARGET BOTTOM HOLE)
LATITUDE = 40°19'20.79" (40.322442)	LATITUDE = 40°19'18.69" (40.321858)	LATITUDE = 40°19'19.41" (40.322058)
LONGITUDE = 104°49'43.40" (104.828722)	LONGITUDE = 104°49'52.94" (104.831372)	LONGITUDE = 104°51'57.55" (104.865986)
NAD 27 (SURFACE LOCATION)	**NAD 27 (ENTRY POINT)**	**NAD 27 (TARGET BOTTOM HOLE)**
LATITUDE = 40°19'20.86" (40.322461)	LATITUDE = 40°19'18.75" (40.321875)	LATITUDE = 40°19'19.47" (40.322075)
LONGITUDE = 104°49'41.50" (104.828194)	LONGITUDE = 104°49'51.04" (104.830844)	LONGITUDE = 104°51'55.65" (104.865458)

CERTIFICATE

THIS IS TO CERTIFY THAT THE ABOVE PLAT WAS PREPARED FROM FIELD NOTES OF ACTUAL SURVEYS MADE BY ME OR UNDER MY SUPERVISION AND THAT THE SAME ARE TRUE AND CORRECT TO THE BEST OF MY KNOWLEDGE AND BELIEF.

COLORADO REGISTERED PROFESSIONAL LAND SURVEYOR 28285

REGISTERED LAND SURVEYOR
REGISTRATION NO. 28285
STATE OF COLORADO

05-31-16

GREAT WESTERN OPERATING COMPANY

SCHNEIDER HD 11-339HN
SW 1/4 SW 1/4, SECTION 7, T4N, R66W, 6th P.M.
WELD COUNTY, COLORADO

SURVEYED BY	GREG WEIMER, J.S.	05-27-16	SCALE
DRAWN BY	K.B.	05-31-16	1" = 1000'

WELL LOCATION PLAT