Foundation Energy Management, LLC

WELLBORE DIAGRAM

Well / Battery	Prospect Name		Total Depth	Current Status
BASS BOX ELDER INVEST 11-34	PALIDIN		8314	PA
Location	**Sec-Twn-Rng**		**Producing Horizon**	**County & State**
NE SE	11-3S-65W		DSAND	ADAMS, CO

WELLBORE DIAGRAM

Prepared Date: 8-31-16
Prepared By: R SCHMIDT

General Info

API #: 05-001-08370

KB Elevation: 5433
GL Elevation: 5423

Spud Date: 2-24-84
Completion Date: 3-30-84

TVD: 8314
MD: 8314
Last PBTD: XXXX' (Date)

Tubing Detail

X-X/X inch(OD)
X.X # (weight)
X-XX grade

Tubing Tally

	Length	Depth
		0
		0
		0
		0
		0
		0
		0
		0
		0
		0
		0
		0
		0

Pump Details:

Pumping Unit Details:

Well Notes:

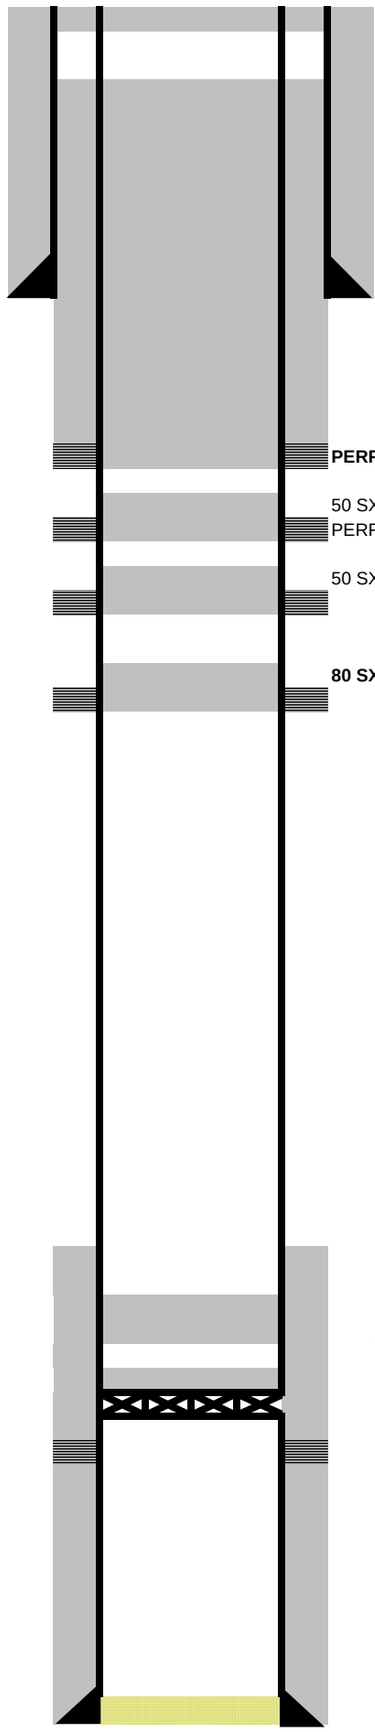

10 SX AT SURFACE

Surface Casing

8 5/8 inch (OD)
24 # (weight)
X-XX grade
290 depth from KB
SURFACE cement top — Visual Returns
300 sacks of cement
12 3/4 HOLE

SQUEEZE 200 SX 720-183' TAGGED

PERF 720

50 SX TOC 810 TAGGED
PERF 910'

50 SX TOC 1034 TAGGED
PERF 1250

80 SX CMT TOC 1400 TAGGED
PERF 1850

Rod Design

	length	depth
		0
		0
		0
		0

Production Casing

5 1/2 inch (OD)
15.5 & 17 # (weight)
X-XX grade
8314 depth from KB
6987 cement top — Calculated
300 sacks of cement
7 7/8 HOLE

TOC 6987

BALANCED PLUG 7475-7240
20 SX CMT

CIBP 8057 2 SX CMT

Open Perforations
8110-8150
D SAND

PBTD: 8219
TD: 8314