BASIS OF BEARINGS
BASIS OF BEARINGS IS A G.P.S. OBSERVATION
BASIS OF ELEVATION
USGS COOPERATIVE BASE NETWORK CONTROL STATION, DESIGNATION 'VERMILYEA'. NGS DATA SHEET LISTS THE NAVD 88 ELEVATION AS BEING 5026 FEET

T6N, R67W, 6th P.M.

GREAT WESTERN OPERATING COMPANY
KODAK NORTH FD 28-199HN
SE 1/4 NW 1/4, SECTION 26, T6N, R67W, 6th P.M.
WELD COUNTY, COLORADO

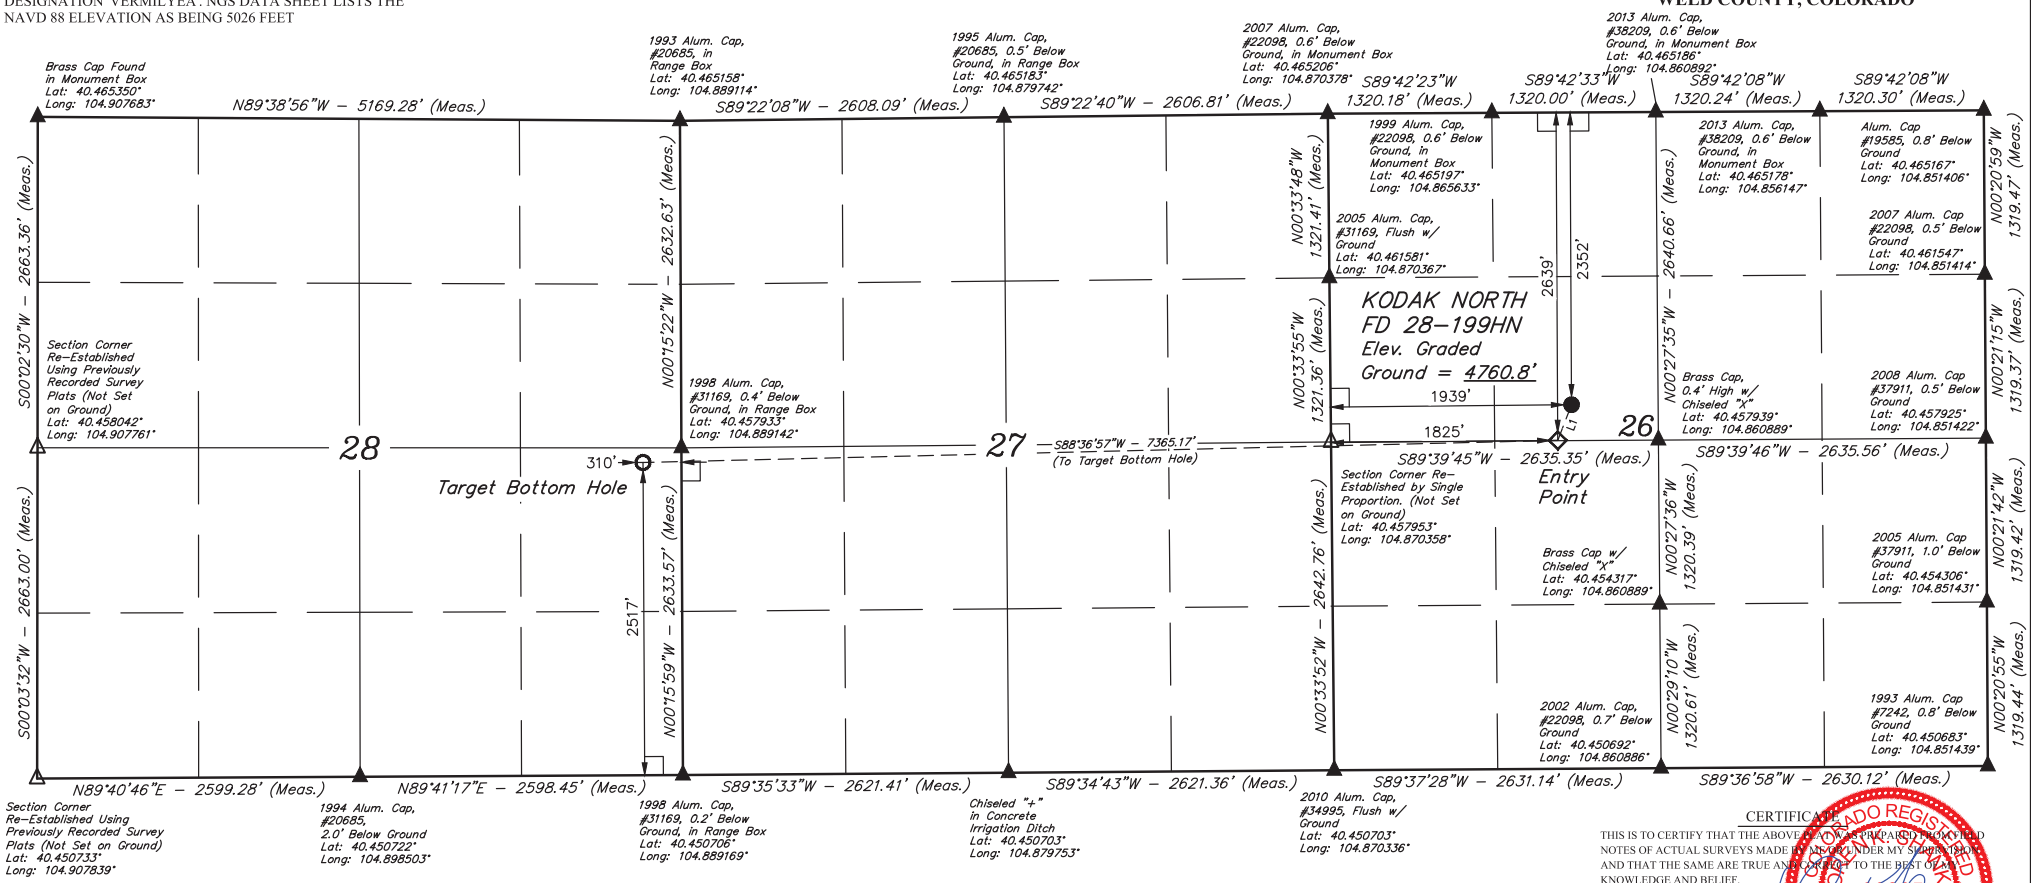

LINE TABLE		
LINE	DIRECTION	LENGTH
L1	S21°09'00"W	307.94'

CERTIFICATE

THIS IS TO CERTIFY THAT THE ABOVE PLAT WAS PREPARED FROM FIELD NOTES OF ACTUAL SURVEYS MADE BY ME OR UNDER MY SUPERVISION AND THAT THE SAME ARE TRUE AND CORRECT TO THE BEST OF MY KNOWLEDGE AND BELIEF.

REGISTERED LAND SURVEYOR
REGISTRATION NO. 28285
STATE OF COLORADO

06-27-16

REV: 2 06-27-16 L.C.S. (NAME & BHL CHANGE)

LEGEND:
- = 90° SYMBOL
- = PROPOSED WELLHEAD.
- = ENTRY POINT.
- = TARGET BOTTOM HOLE.
- = SECTION CORNERS LOCATED. (NAD 83)
- = SECTION CORNERS RE-ESTABLISHED. (Not Set on Ground.) (NAD 83)

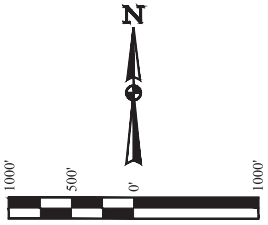

PDOP = 1.1

NAD 83 (TARGET BOTTOM HOLE)	NAD 83 (ENTRY POINT)	NAD 83 (SURFACE LOCATION)
LATITUDE = 40°27'27.42" (40.457617)	LATITUDE = 40°27'28.62" (40.457950)	LATITUDE = 40°27'31.45" (40.458736)
LONGITUDE = 104°53'24.92" (104.890256)	LONGITUDE = 104°51'49.68" (104.863800)	LONGITUDE = 104°51'48.22" (104.863394)
NAD 27 (TARGET BOTTOM HOLE)	**NAD 27 (ENTRY POINT)**	**NAD 27 (SURFACE LOCATION)**
LATITUDE = 40°27'27.48" (40.457633)	LATITUDE = 40°27'28.69" (40.457969)	LATITUDE = 40°27'31.52" (40.458756)
LONGITUDE = 104°53'23.02" (104.889728)	LONGITUDE = 104°51'47.79" (104.863275)	LONGITUDE = 104°51'46.32" (104.862867)

UELS, LLC
Corporate Office * 85 South 200 East
Vernal, UT 84078 * (435) 789-1017

SURVEYED BY: DALLAS NIELSEN, C.M.	DATE: 10-21-13
DRAWN BY: J.W.	DATE DRAWN: 10-30-13
SCALE: 1" = 1000'	

WELL LOCATION PLAT