PROPOSED WELLBORE SCHEMATIC

Well Name: **STATE ANTELOPE 11-11-14XRLNB**

API Number:

Legal Location: **SW 1/4, SW 1/4 of Section 2, T5N, R62W, 6th PM**

County: **Weld County**

Date: **September 7, 2016**

CEMENT
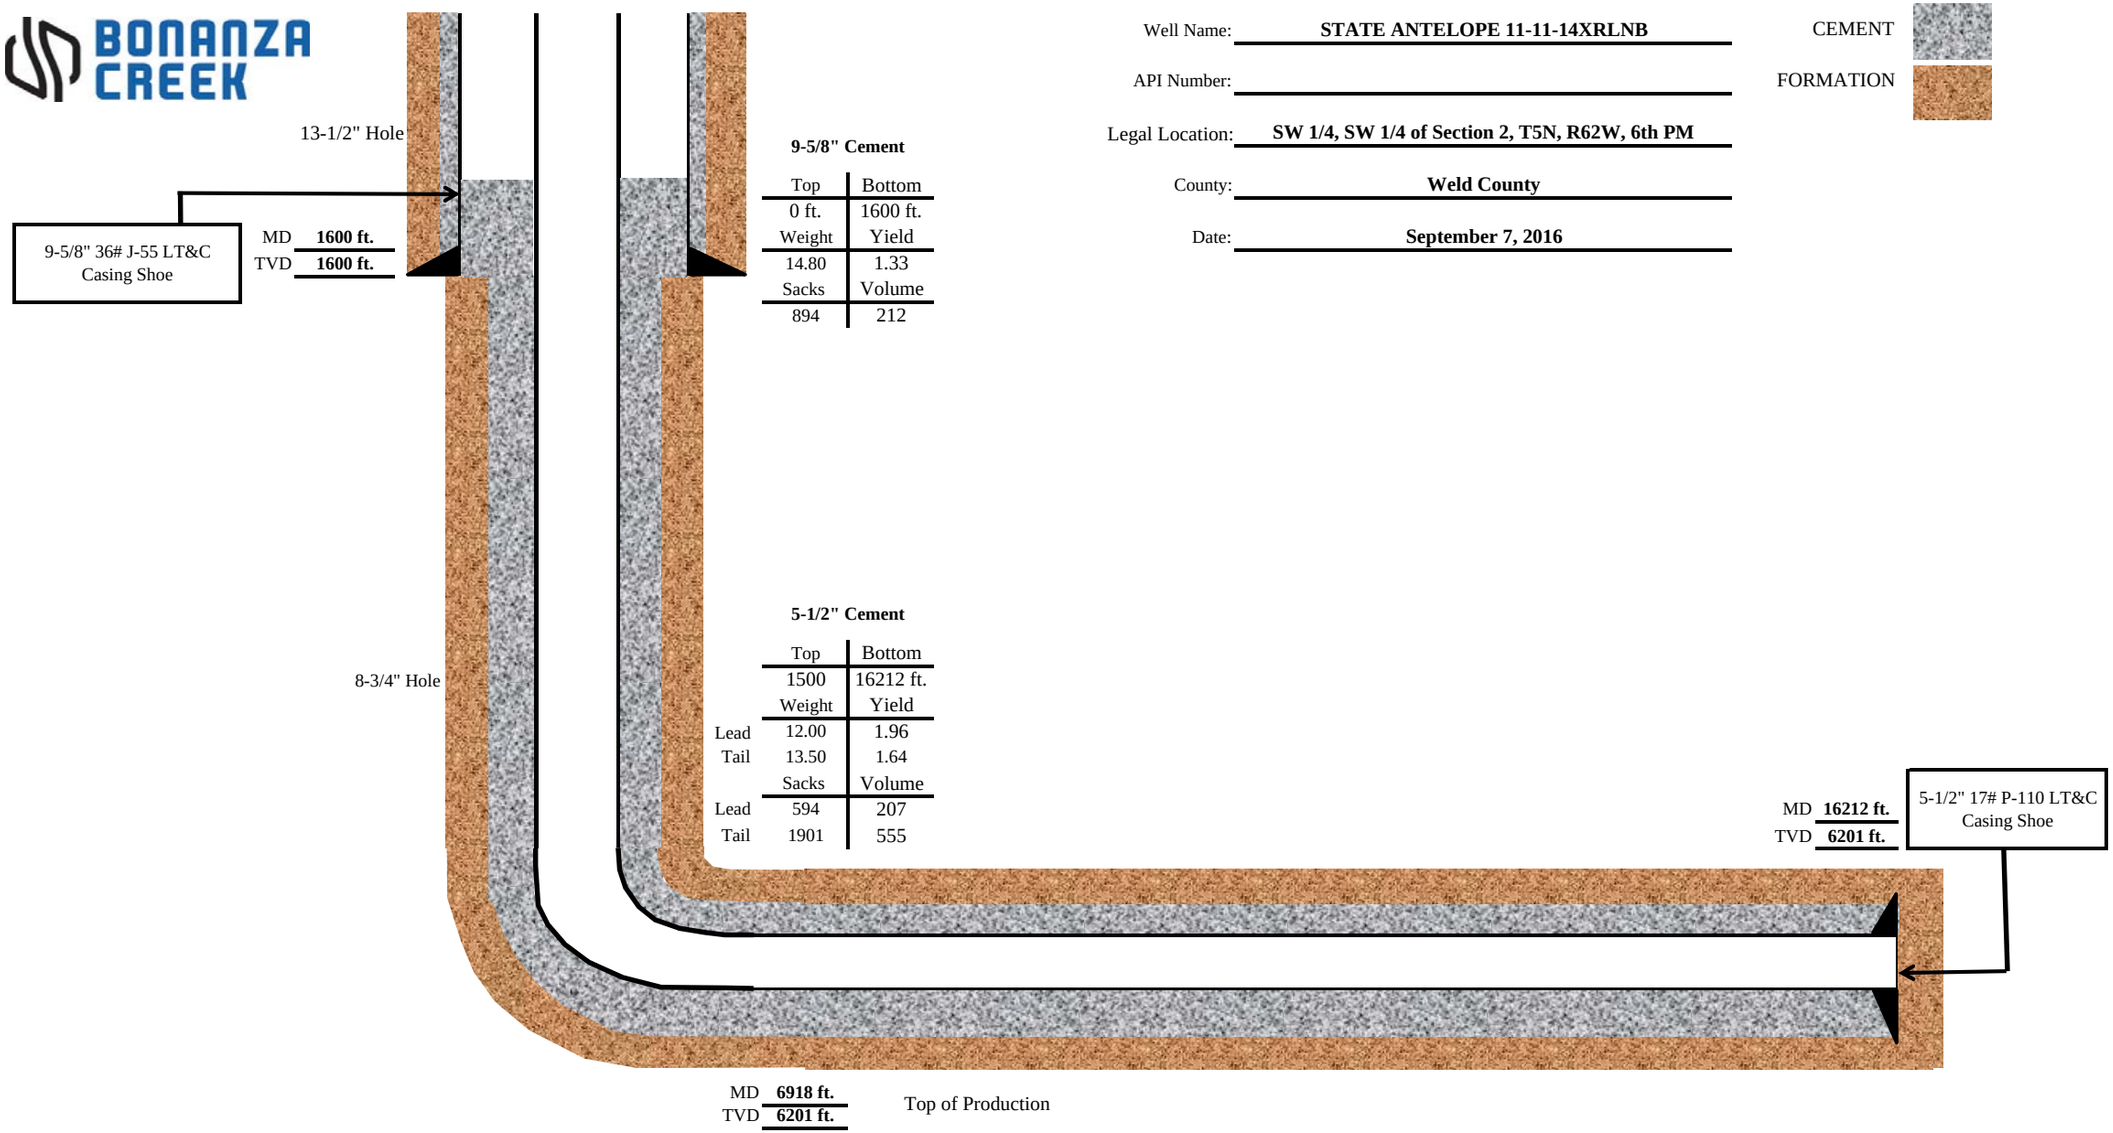
FORMATION