WellView

Wellbore Diagram - Actual

Well Name: Tompkins 41C-08-07-95

API/UWI	Surface Legal Location	Field Name	License #	State/Province	Well Configuration Type
05045224810000	S5, T7S, R95W	Battlement Mesa	URSA	Colorado	Directional "S" Well
Original KB Elevation (ft)	**KB-Tubing Head Distance (ft)**	**Spud Date**	**Rig Release Date**	**PBTD (All) (ftKB)**	**Total Depth All (TVD) (ftKB)**
5,549.00		6/15/2016	9/4/2016		Original Hole - 6,825.8

Most Recent Job

Job Category	Primary Job Type	Secondary Job Type	Start Date	End Date
Completion/Workover	Completion	Initial Completion	11/4/2016	11/22/2016

TD: 6,942.0 Directional "S" Well - Original Hole, 12/29/2016 9:33:14 AM

MD (ftKB)	TVD (ftKB)
1,674.5	1,656.0
3,841.9	3,745.5
3,896.0	3,797.7
4,001.0	3,898.9
4,192.9	4,084.8
4,258.9	4,149.0
4,398.0	4,285.1
4,649.9	4,534.4
4,696.9	4,581.2
4,818.9	4,703.1
4,879.9	4,764.0
4,979.0	4,863.0
5,006.9	4,890.9
5,184.1	5,068.1
5,276.9	5,160.9
5,312.0	5,196.0
5,388.1	5,272.1
5,469.2	5,353.2
5,542.0	5,426.0
5,667.0	5,551.0
5,738.8	5,622.8
5,846.1	5,730.1
5,917.0	5,801.0
5,992.1	5,876.1
6,122.0	6,006.0
6,191.9	6,075.8
6,253.0	6,136.8
6,371.1	6,254.9
6,408.1	6,292.0
6,471.1	6,355.0
6,577.1	6,460.9
6,653.9	6,537.7
6,805.1	6,688.9
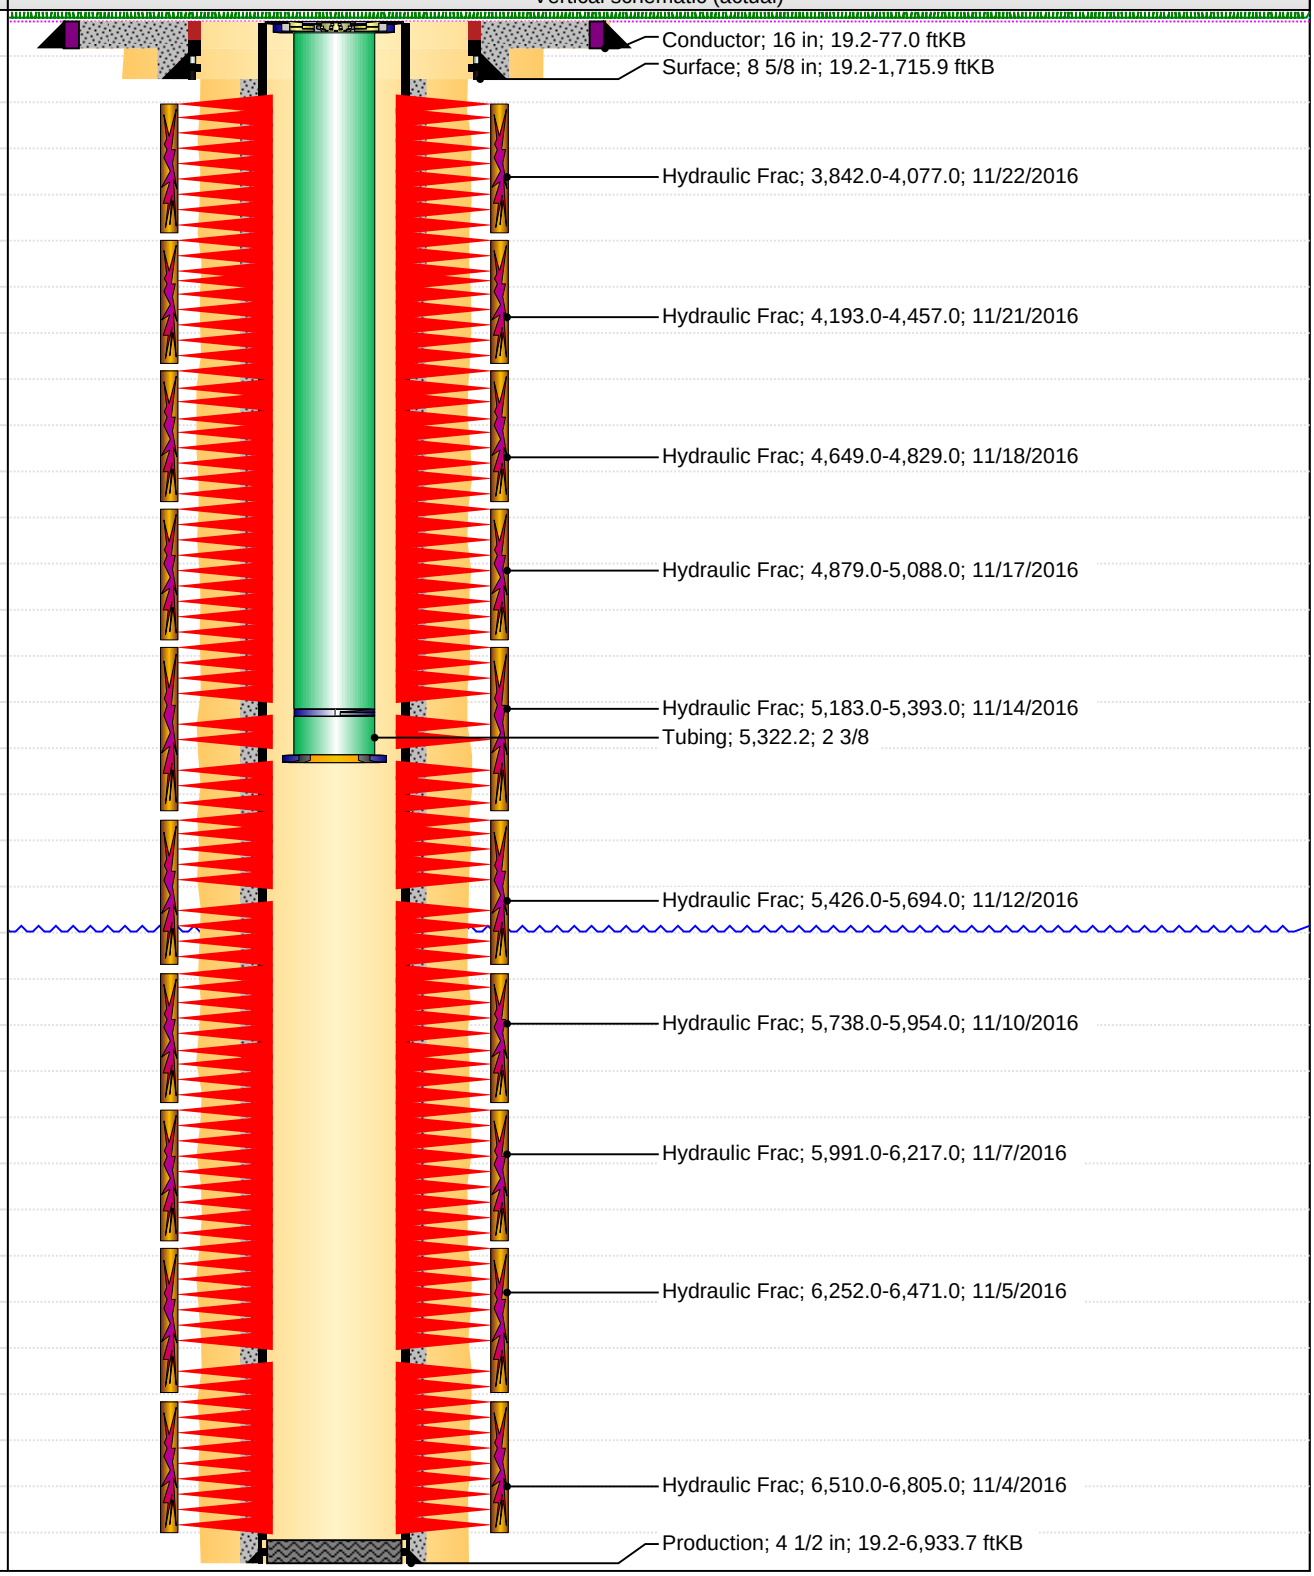
Vertical schematic (actual)