COLORADO CRAFT PAD
LOCATION DRAWING

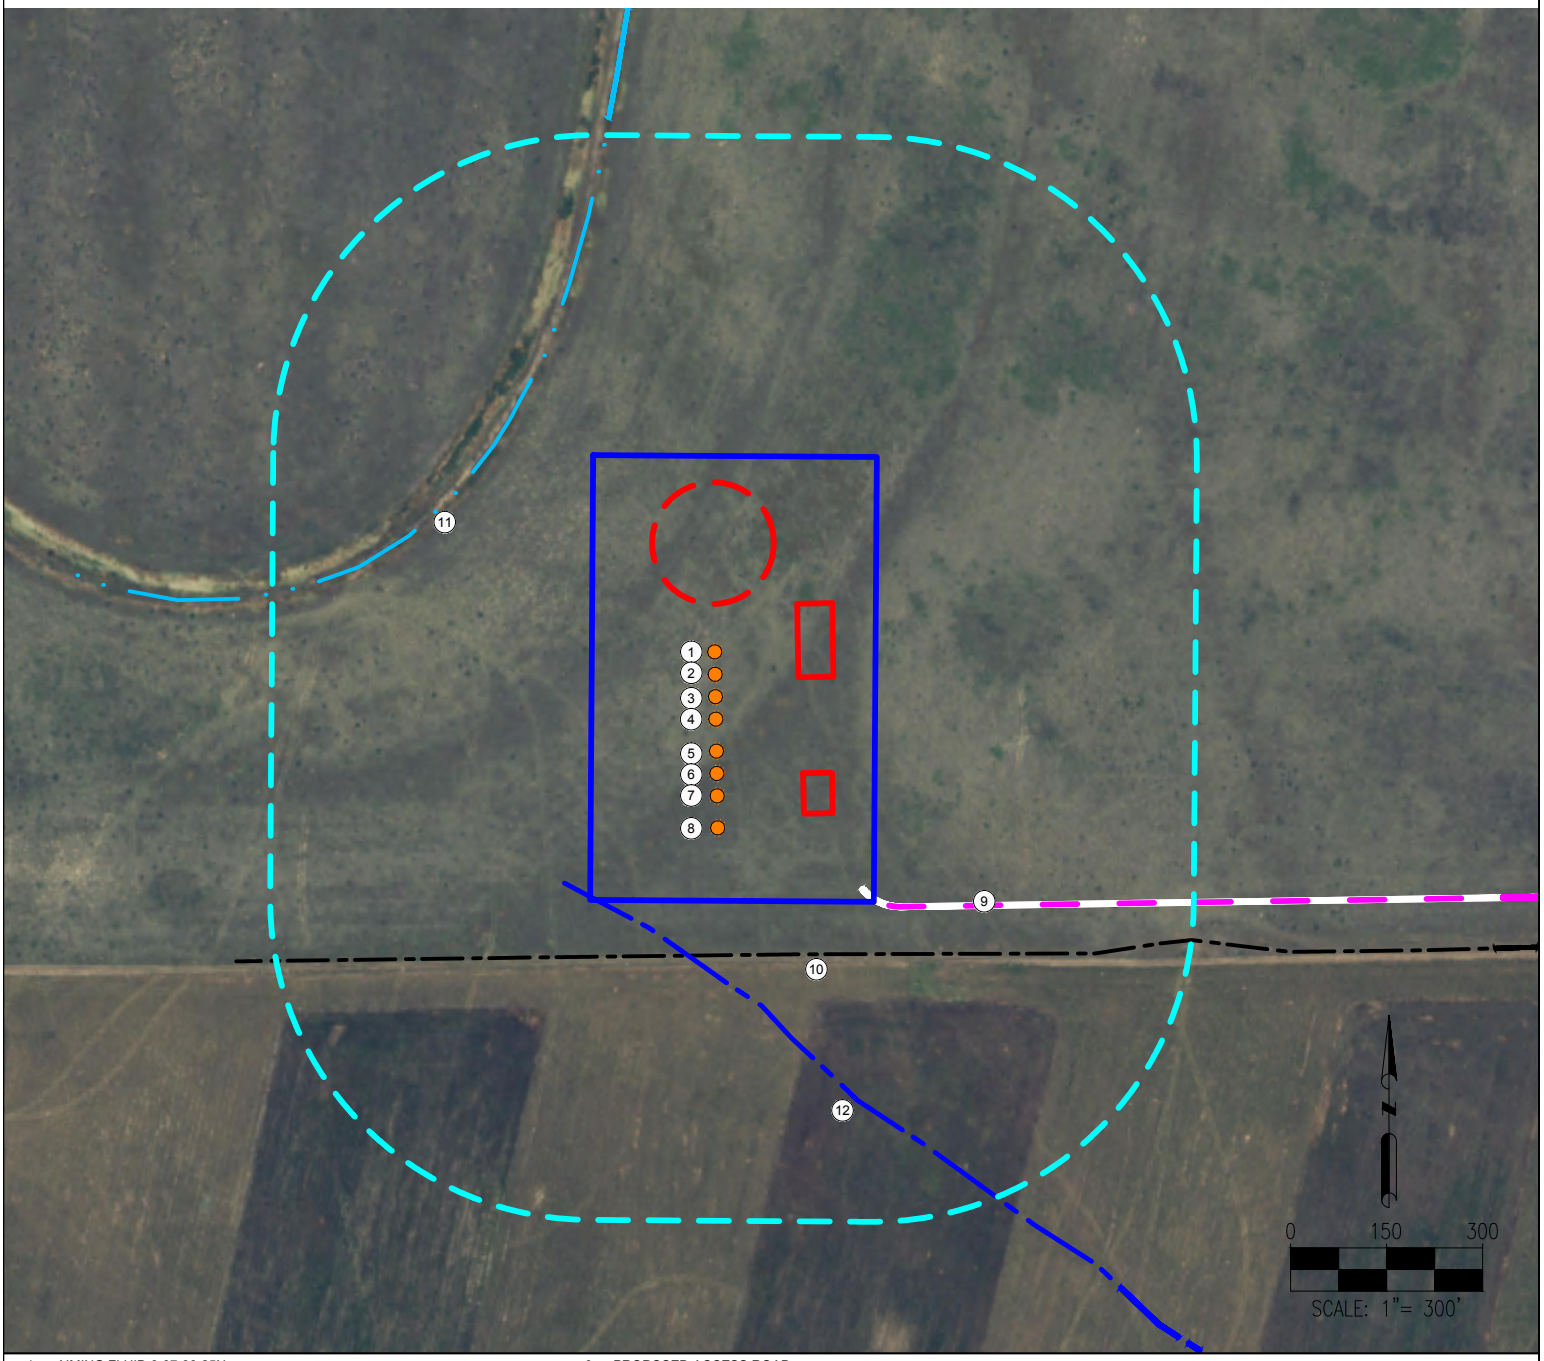

1. AIMING FLUID 8-67-36-25N
2. AMBER NECTAR 8-67-36-25C
3. BARLEY POP 8-67-36-25C
4. BREW 8-67-36-25C
5. BREWSKI 8-67-36-25N
6. FROSTIE 8-67-36-25C
7. LIQUID BREAD 8-67-36-25C
8. SUDS 8-67-36-25C
9. PROPOSED ACCESS ROAD
10. PRIVATE ROAD IS ±369' S
11. UNDERGROUND DITCH IS ±538' NW
12. INTERMITTENT STREAM IS ±337' SW (NOT PRESENT, FIELD VERIFIED)

LEGEND:

- = PROPOSED WELL
- = PROPOSED ACCESS ROAD
- = EXISTING ROAD
- = UNDERGROUND DITCH
- = INTERMITTENT STREAM
- = DISTURBANCE AREA
- = 500' RADIUS
- = PROPOSED FACILITY BERM
- = PROPOSED MLVT

MEASURED FROM NEAREST WELL OR FACILITY:

BUILDING	±3493' SW
BUILDING UNIT	±3597' SW
PUBLIC ROAD (COUNTY ROAD 25)	±3199' E
PROPERTY LINE (DRAKE DENNIS E)	±206' S
UTILITY (POWERLINE)	±1935' E
RAILROAD	+5280' E

MEASURED FROM NEAREST EDGE OF DISTURBANCE:

SURFACE WATER (COALBANK CREEK)	±3476' E

REFERENCE LOCATION

BREW 8-67-36-25C

LAT: 40.611515°
LONG: -104.843952°
ELEVATION: 5181'
376' FSL & 1904' FWL
PDOP: 1.3
GPS OPERATOR: AARON RIVERA

DISCLAIMER:
THIS PLOT DOES NOT REPRESENT A MONUMENTED LAND SURVEY AND SHOULD NOT BE RELIED UPON TO DETERMINE BOUNDARY LINES, PROPERTY OWNERSHIP OR OTHER PROPERTY INTERESTS. PARCEL LINES, IF DEPICTED HAVE NOT BEEN FIELD VERIFIED AND MAY BE BASED UPON PUBLICLY AVAILABLE DATA THAT ALSO HAS NOT BEEN INDEPENDENTLY VERIFIED.

DATA SOURCE:
AERIAL IMAGERY: NAIP 2015
WATER WELLS: COLORADO DWR
NHD: USGS

PUBLICLY AVAILABLE DATA SOURCES HAVE NOT BEEN INDEPENDENTLY VERIFIED BY PFS.

MEASURED FROM NEAREST WELL:

WATER WELL	±2731' SW	SWL = 0'
PERMIT: 38338-MH		RECEIPT: 0038338
WATER WELL	±2961' SW	SWL = 185'
PERMIT: 258314		RECEIPT: 0526274

DISTURBANCE ACREAGE:

7.07 ACRES DRILLING OPERATIONS
3.54 ACRES INTERIM RECLAIM

CURRENT SURFACE USE: IMPROVED PASTURE
FUTURE SURFACE USE: IMPROVED PASTURE

PREPARED BY:
ASCENT GEOMATICS SOLUTIONS

FIELD DATE: 12-29-16
DRAWING DATE: 01-13-17
BY: KAD
CHECKED BY: MDC

SITE NAME:
COLORADO CRAFT PAD

SURFACE LOCATION:
SE 1/4 SW 1/4 SEC. 36, T8N, R67W, 6TH P.M.
WELD COUNTY, COLORADO

PREPARED FOR:
enerPLUS