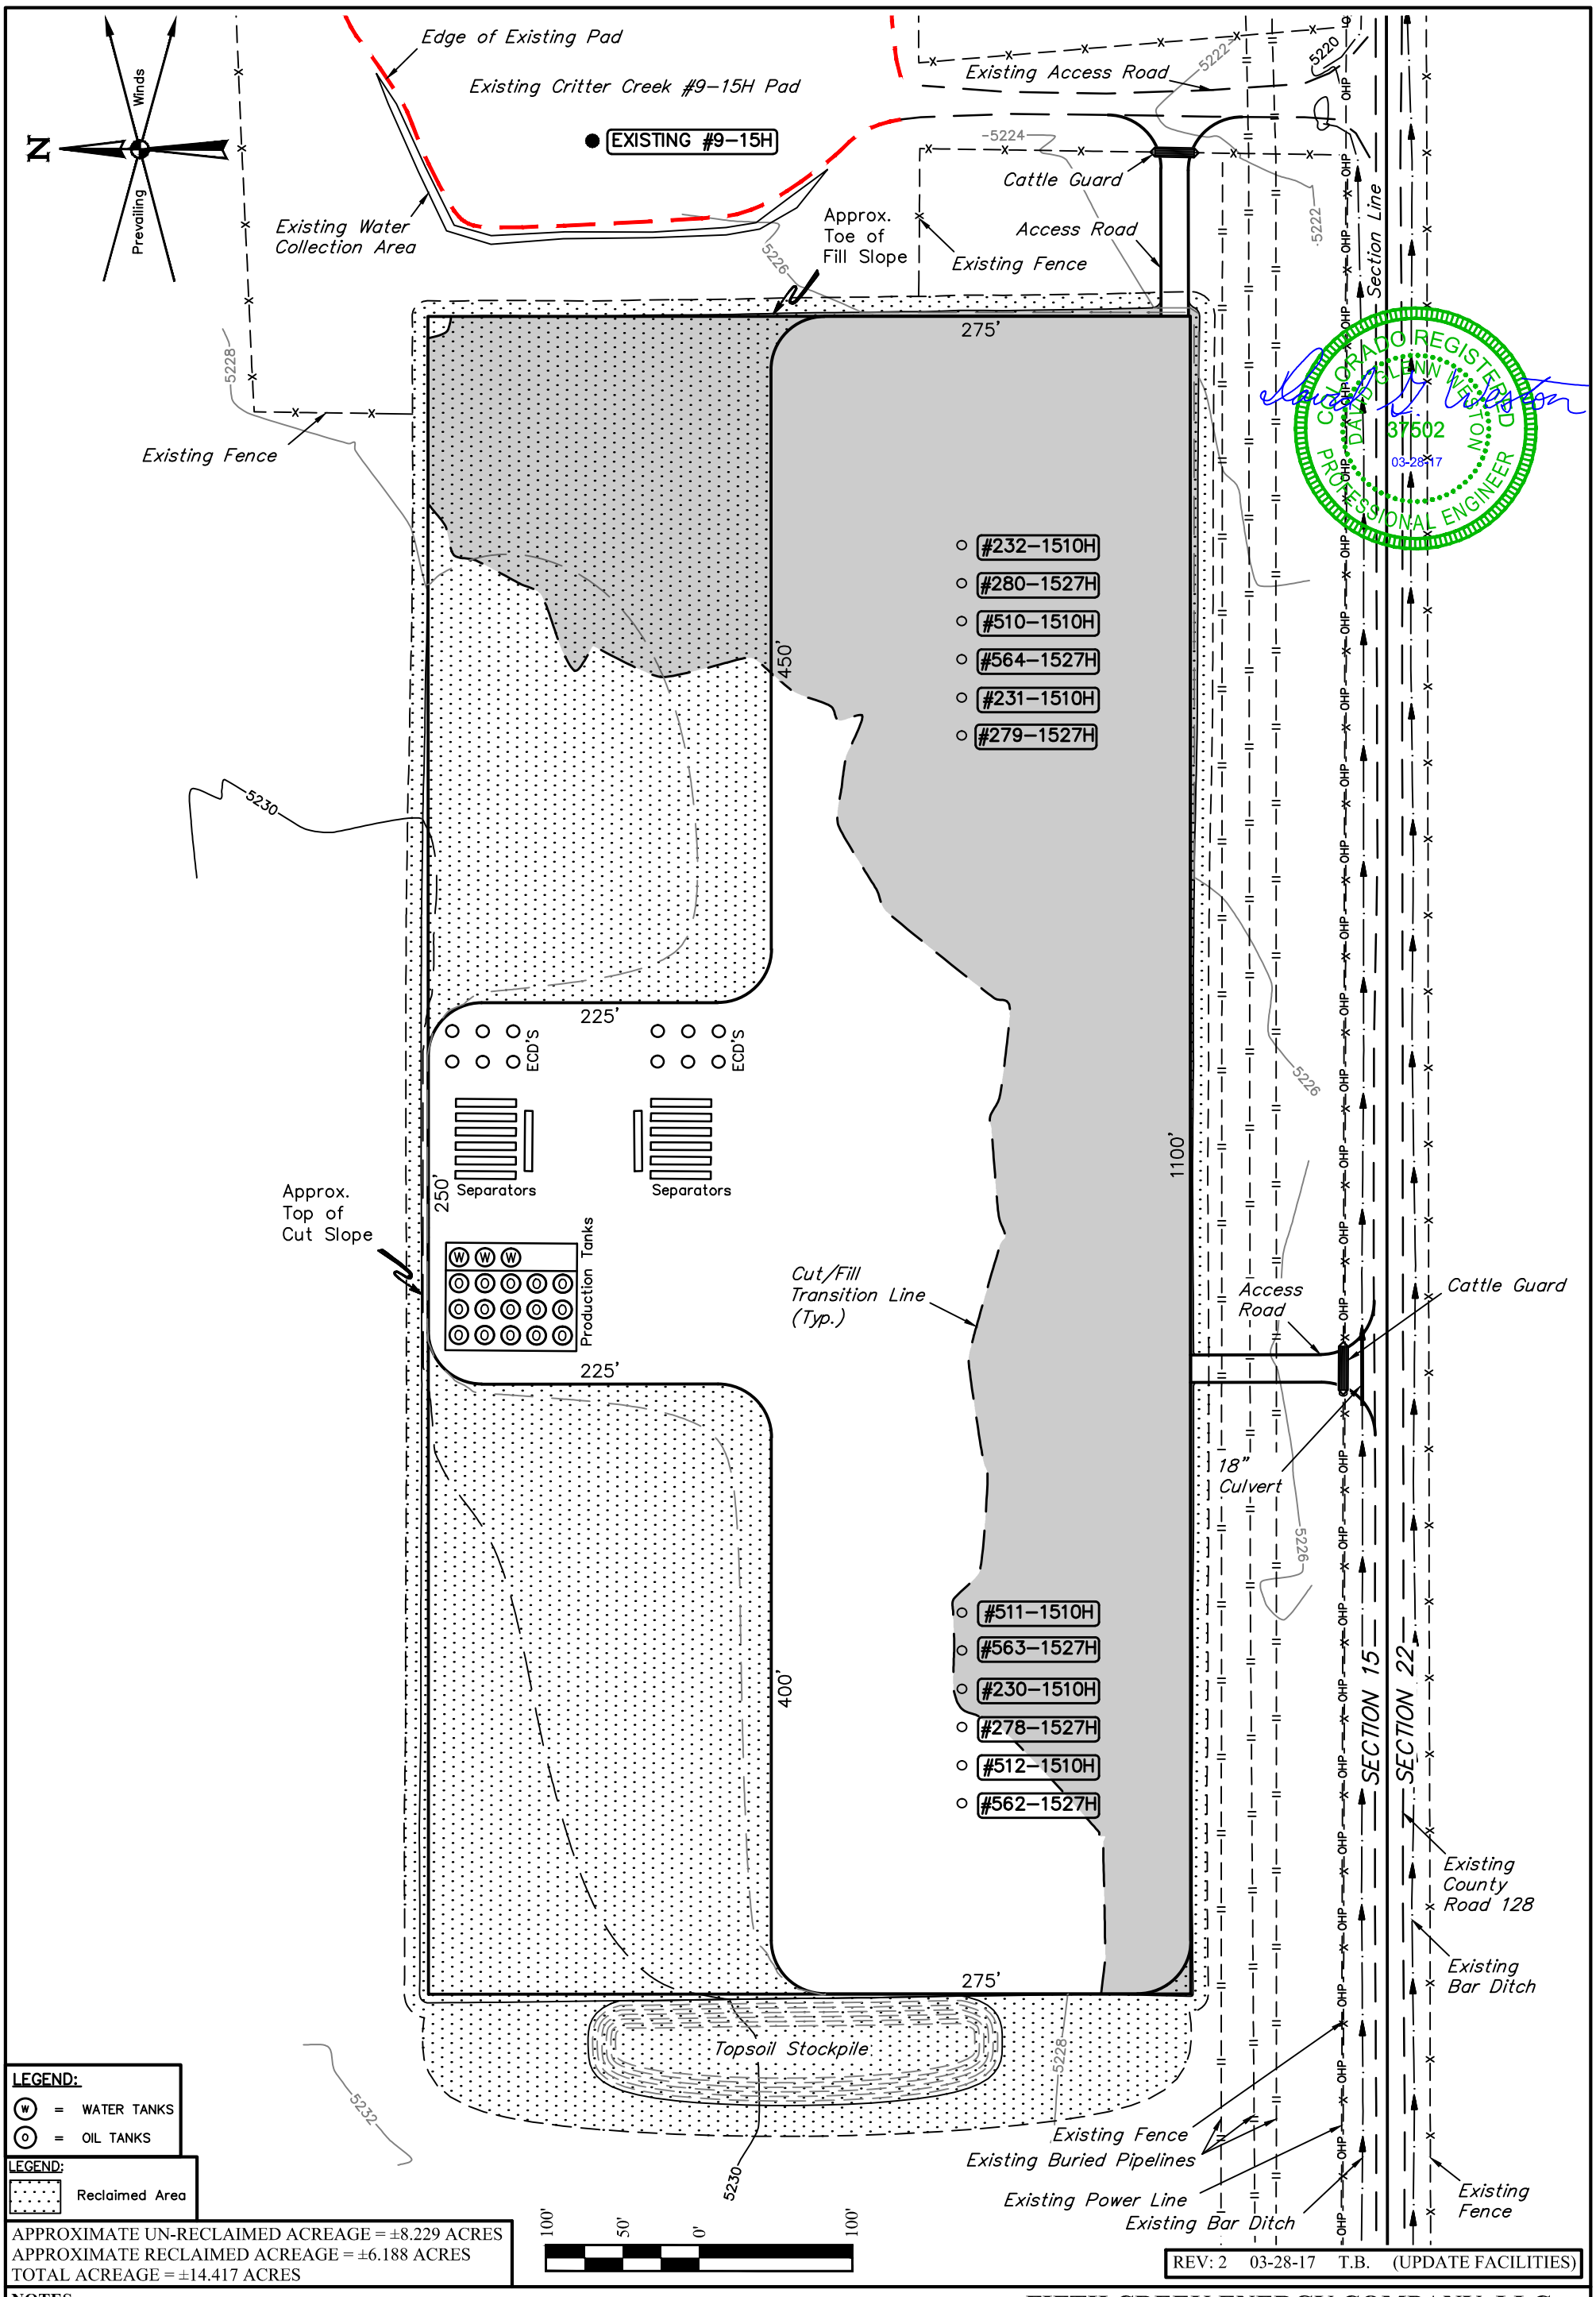

LEGEND:

- (W) = WATER TANKS
- (O) = OIL TANKS

LEGEND:

- Reclaimed Area

APPROXIMATE UN-RECLAIMED ACREAGE = ±8.229 ACRES
APPROXIMATE RECLAIMED ACREAGE = ±6.188 ACRES
TOTAL ACREAGE = ±14.417 ACRES

REV: 2 03-28-17 T.B. (UPDATE FACILITIES)

NOTES:

- Contours shown at 2' intervals.

FIFTH CREEK ENERGY COMPANY, LLC

CRITTER CREEK 15 SE
S 1/2 SE 1/4, SECTION 15, T11N, R63W, 6th P.M.
WELD COUNTY, COLORADO

SURVEYED BY	GREG WEIMER., N.P.	01-20-17	SCALE
DRAWN BY	T.B.	04-02-15	1" = 100'
INTERIM RECLAMATION PLAN			FIGURE #3

UINTAH ENGINEERING & LAND SURVEYING

UELS, LLC
Corporate Office * 85 South 200 East
Vernal, UT 84078 * (435) 789-1017