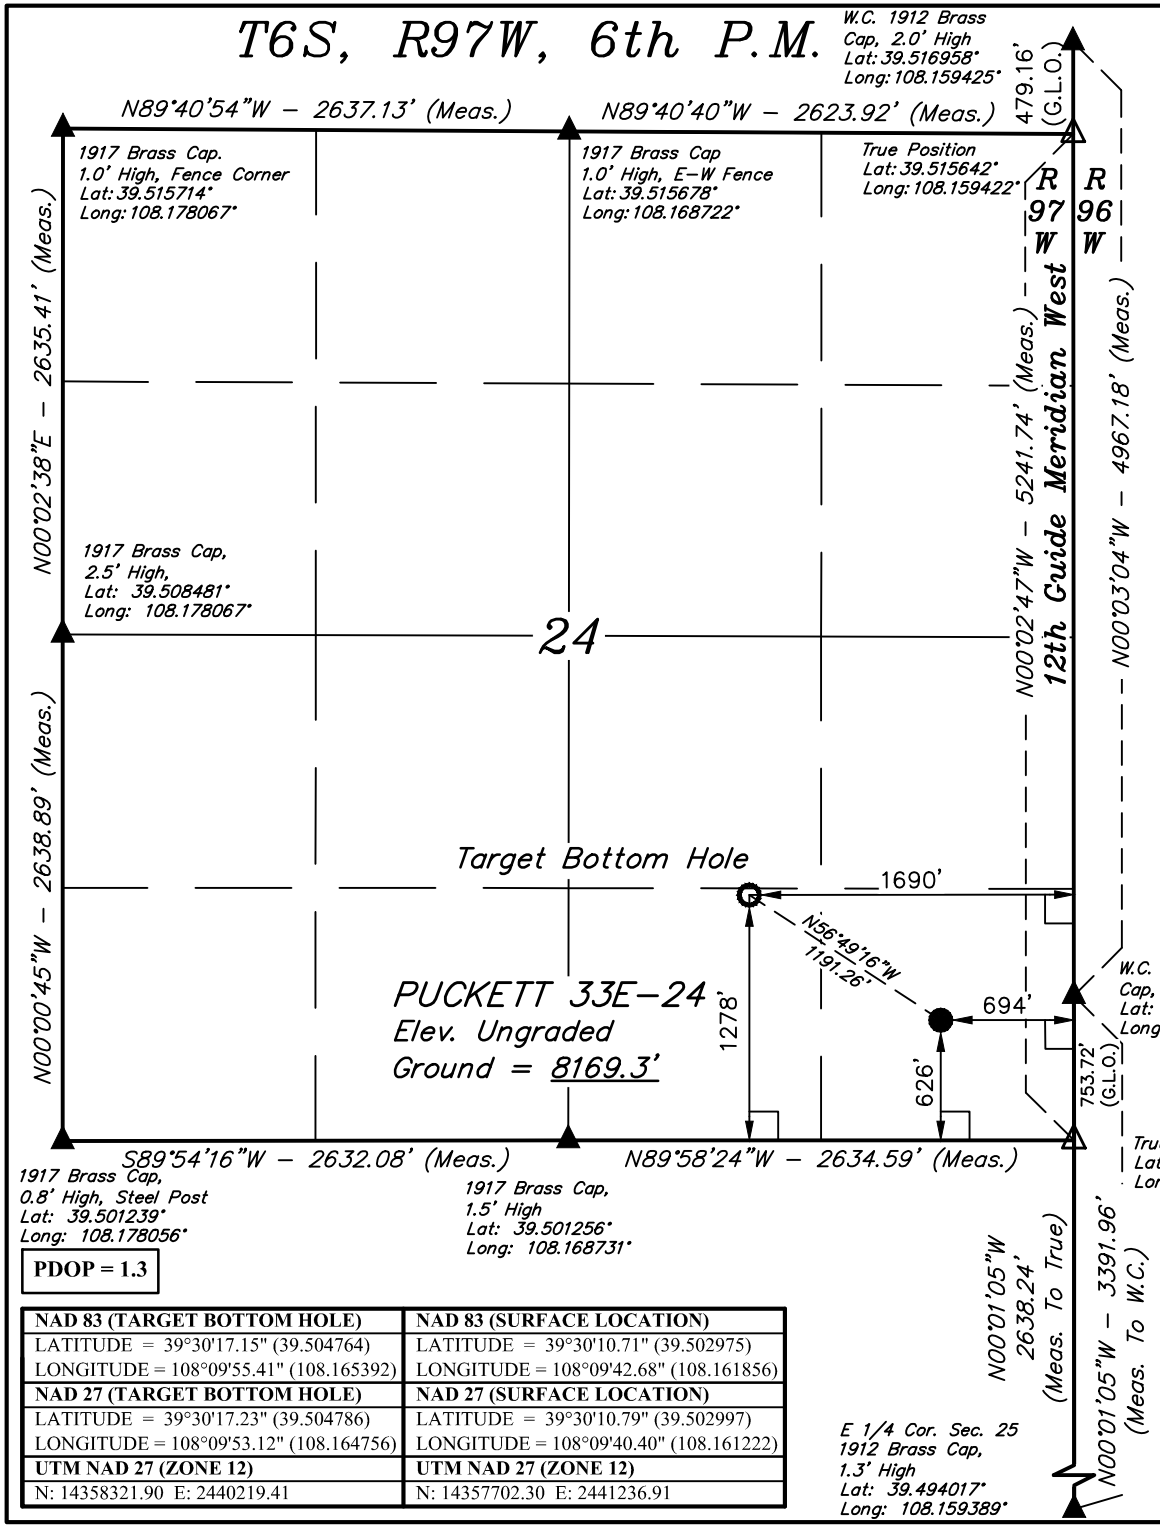

PDOP = 1.3

NAD 83 (TARGET BOTTOM HOLE)	NAD 83 (SURFACE LOCATION)
LATITUDE = 39°30'17.15" (39.504764)	LATITUDE = 39°30'10.71" (39.502975)
LONGITUDE = 108°09'55.41" (108.165392)	LONGITUDE = 108°09'42.68" (108.161856)
NAD 27 (TARGET BOTTOM HOLE)	**NAD 27 (SURFACE LOCATION)**
LATITUDE = 39°30'17.23" (39.504786)	LATITUDE = 39°30'10.79" (39.502997)
LONGITUDE = 108°09'53.12" (108.164756)	LONGITUDE = 108°09'40.40" (108.161222)
UTM NAD 27 (ZONE 12)	**UTM NAD 27 (ZONE 12)**
N: 14358321.90 E: 2440219.41	N: 14357702.30 E: 2441236.91

Caerus Oil & Gas LLC

PUCKETT 33E-24
SE 1/4 SE 1/4, SECTION 24, T6S, R97W, 6th P.M.
GARFIELD COUNTY, COLORADO

BASIS OF BEARINGS

BASIS OF BEARINGS IS A G.P.S. OBSERVATION

BASIS OF ELEVATION

SPOT ELEVATION AT THE NORTHWEST CORNER OF SECTION 30, T5S, R95W, 6th P.M., TAKEN FROM THE FORKED GULCH, QUADRANGLE, COLORADO, GARFIELD COUNTY, 7.5 MINUTE QUAD. (TOPOGRAPHIC MAP) PUBLISHED BY THE UNITED STATES DEPARTMENT OF THE INTERIOR, GEOLOGICAL SURVEY. SAID ELEVATION IS MARKED AS BEING 5966 FEET.

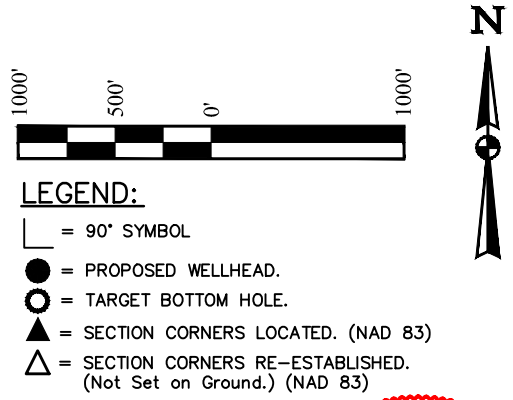

CERTIFICATE

THIS IS TO CERTIFY THAT THE ABOVE PLAT WAS PREPARED AND LOCATION AS SHOWN WAS STAKED ON THE GROUND FROM FIELD NOTES OF ACTUAL SURVEYS MADE BY ME OR UNDER MY SUPERVISION AND THAT THE SAME ARE TRUE AND CORRECT TO THE BEST OF MY KNOWLEDGE AND BELIEF.

COLORADO LICENSED PROFESSIONAL LAND SURVEYOR HAROLD NELSON MARSHALL 38130

REGISTERED LAND SURVEYOR
REGISTRATION NO. 38130
STATE OF COLORADO

08-02-17

REV: 1	07-31-17	M.D.	(SHL & BHL CHANGE)

UINTAH ENGINEERING & LAND SURVEYING

UELS, LLC
Corporate Office * 85 South 200 East
Vernal, UT 84078 * (435) 789-1017

SURVEYED BY	DATE	REVISED BY	DATE
BRIAN BAKER, B.B.	12-14-15		
DRAWN BY	**DATE**		
M.D.	01-26-16		
SCALE	1" = 1000'		

WELL LOCATION PLAT