Layout Diagram

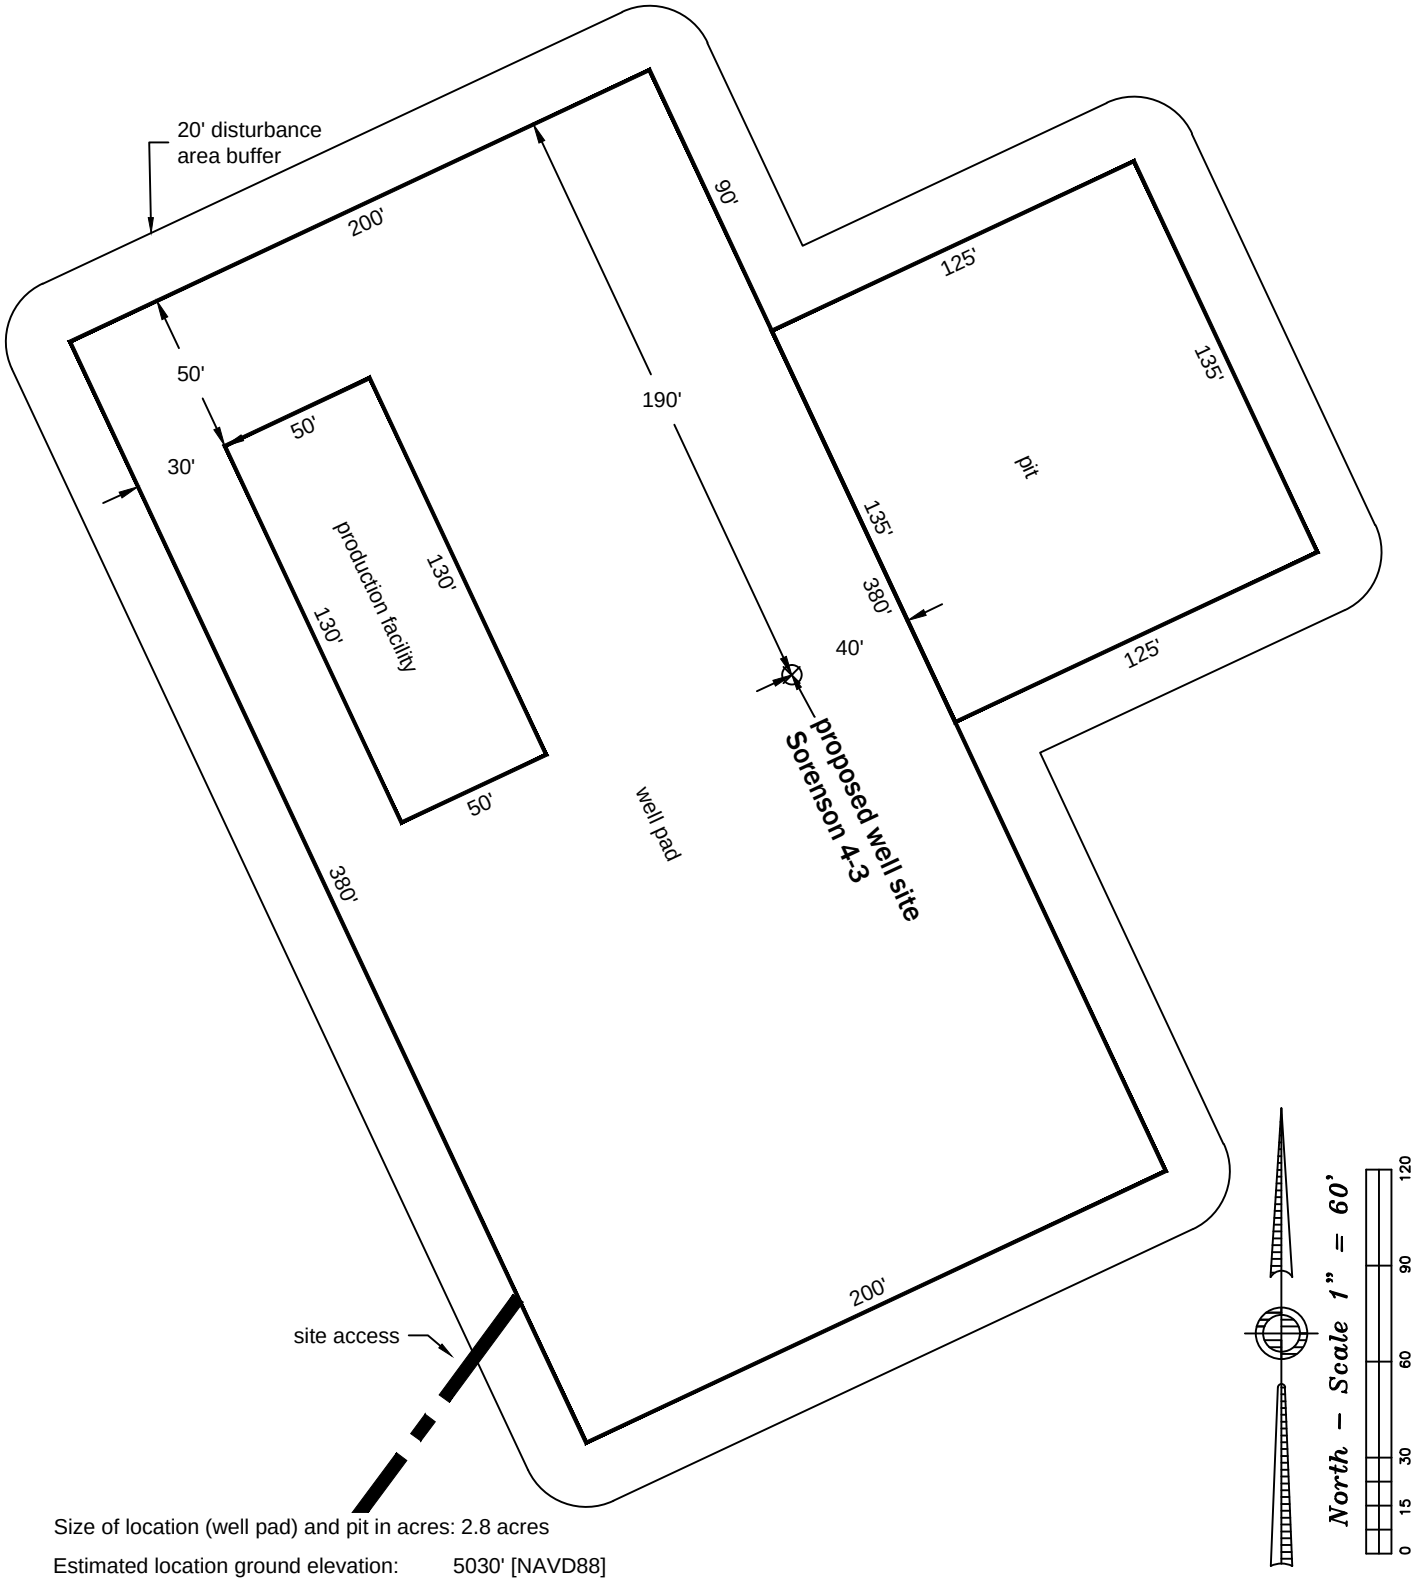

Size of location (well pad) and pit in acres: 2.8 acres

Estimated location ground elevation: 5030' [NAVD88]

P:\Project\2017\17089\dwg\17089.dwg July 28, 2017 – 3:17pm

Well Name: **Sorenson 4-3**	Field Date **7.20.2017**	Prepared for: K3 Oil & Gas Operating Company — Project#: **17089.001**
Section 3-T16S-R55W-6th PM, Gov't Lot 4	Party Chief **DCB**	
Lincoln County, Colorado	Proj. Manager **ZNB**	PLS Group 6843 North Franklin Avenue Loveland, Colorado 80538 970.669.2100 office - 970.669.3652 fax
	Drawing Date **7.25.2017**	