Schematic - Actual

Well Name: Wells Ranch 44-10 **TD: 7,330.0**

API	Surface Legal Location	Field Name	State
05123209340000	SESE 10 5N 63W	Wattenberg	CO
Well Configuration Type	**Ground Elevation (ft)**	**Original KB Elevation (ft)**	**KB-Ground Distance (ft)**
Vertical	4,670.00	4,680.00	10.00

Most Recent Job

Job Category	Primary Job Type	Secondary Job Type	Start Date	End Date
Completion/Workover	Mechanical Integrity Test		7/23/2015	
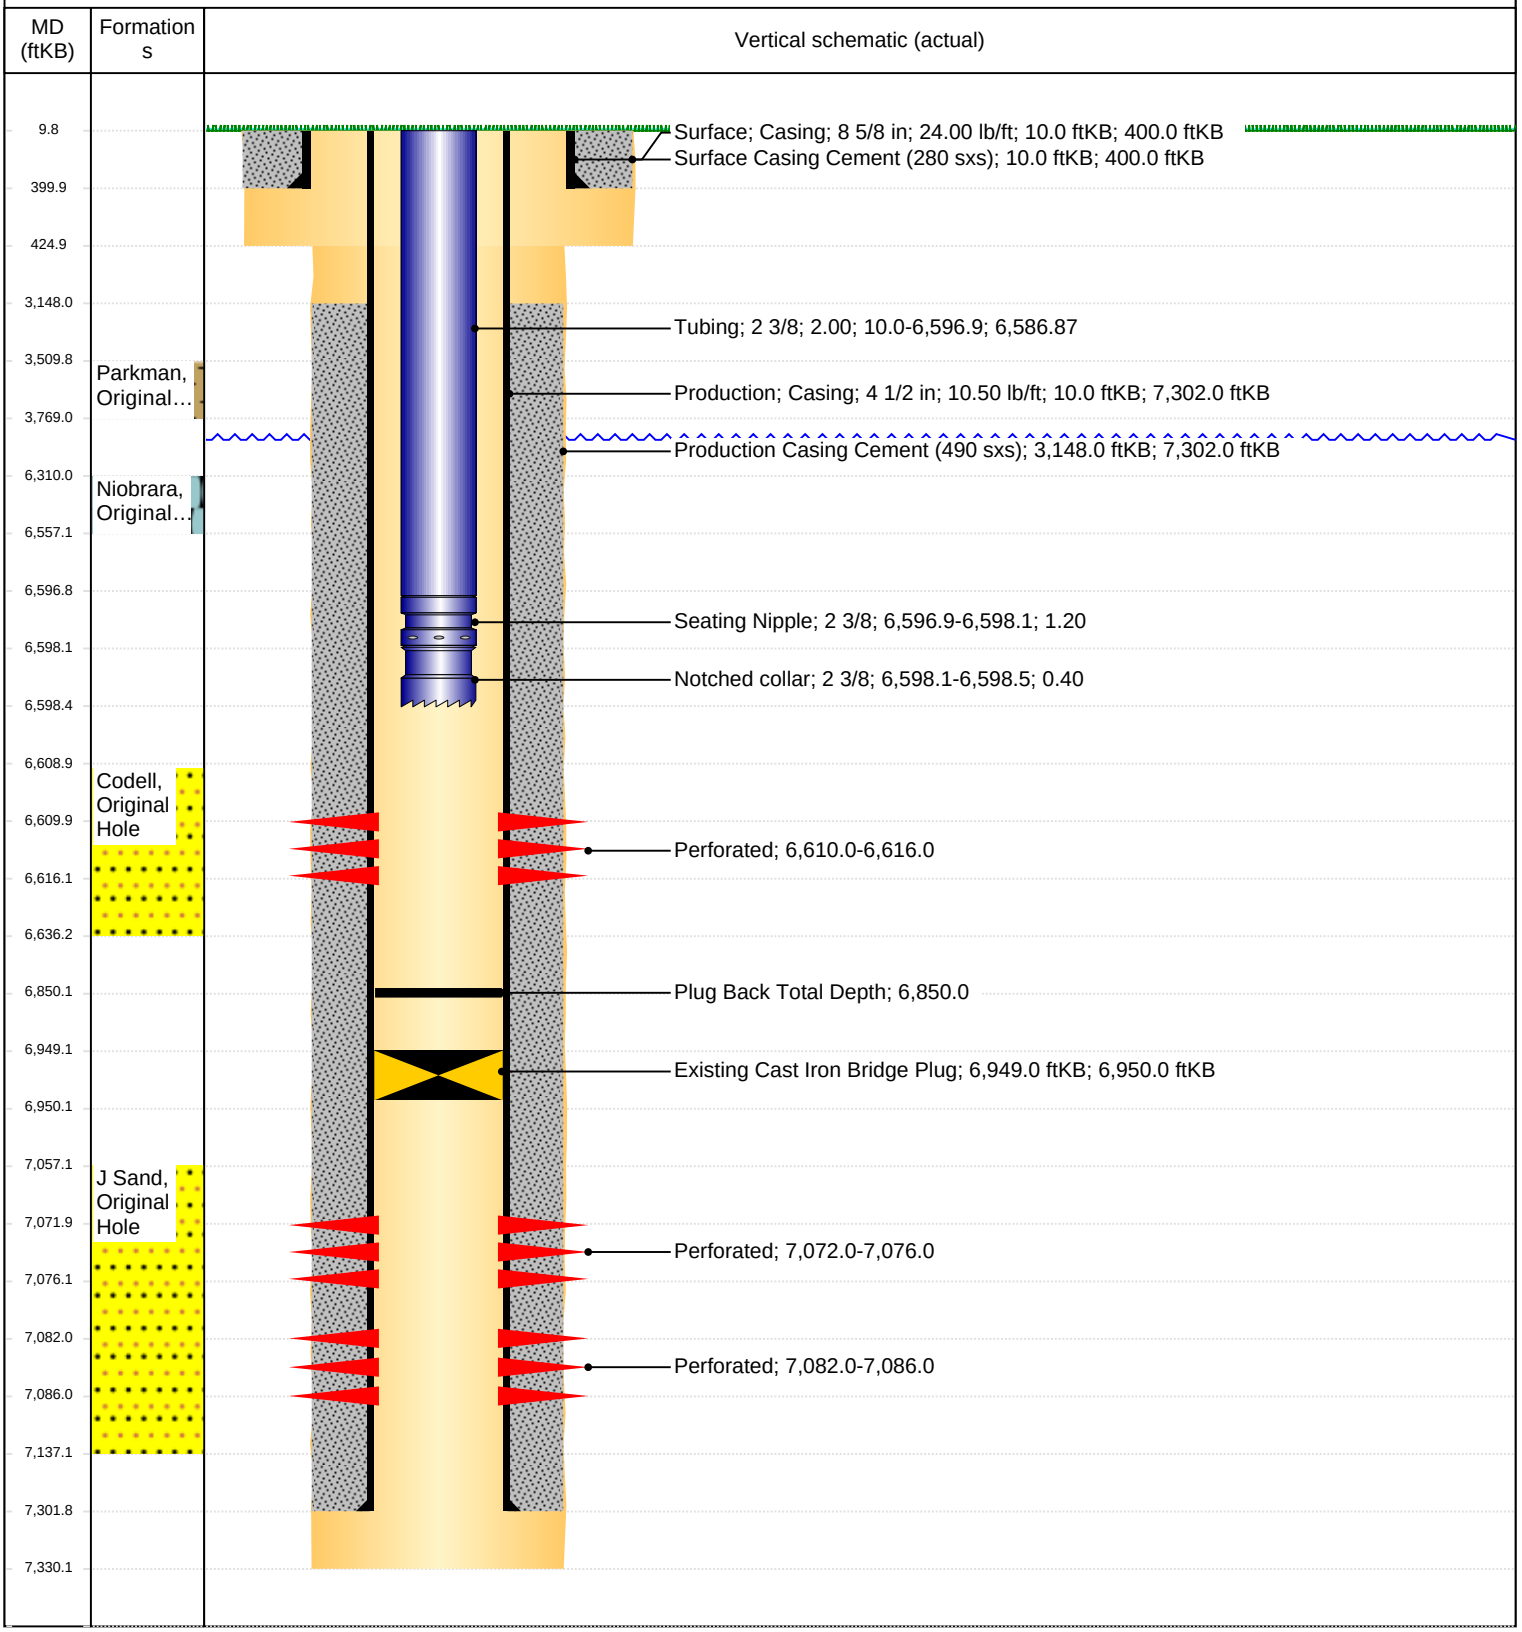
Vertical - Original Hole, 9/15/2017 10:32:03 AM