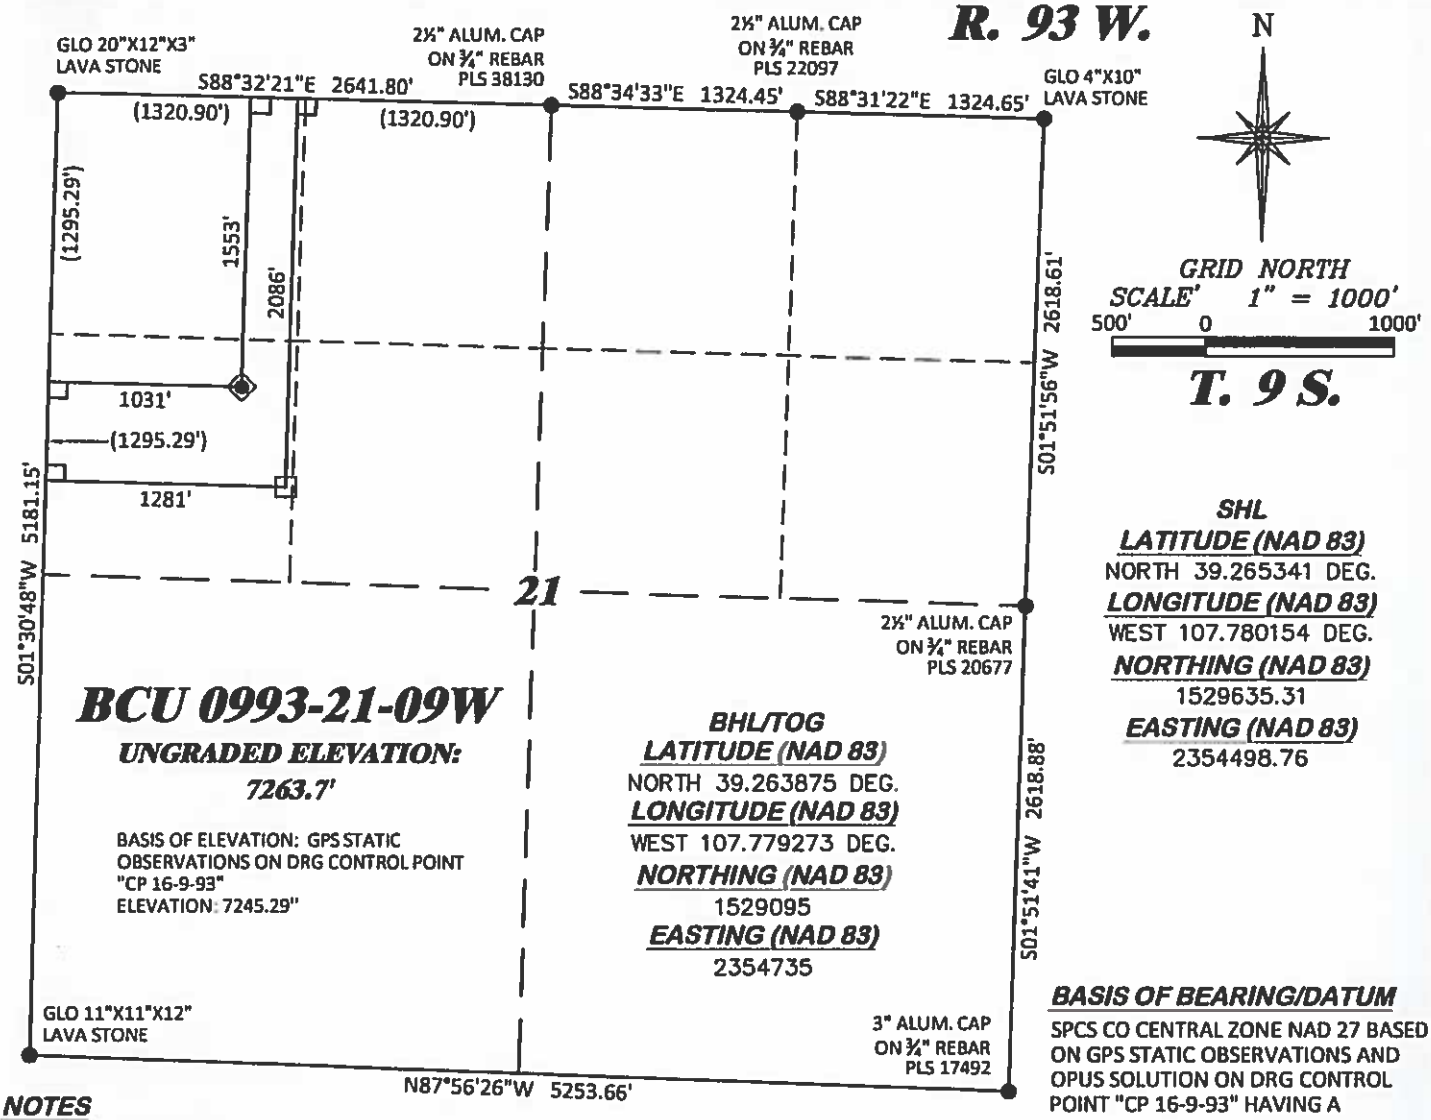

BCU 0993-21-09W

UNGRADED ELEVATION: 7263.7'

BASIS OF ELEVATION: GPS STATIC OBSERVATIONS ON DRG CONTROL POINT "CP 16-9-93" ELEVATION: 7245.29"

BHL/TOG
LATITUDE (NAD 83)
NORTH 39.263875 DEG.
LONGITUDE (NAD 83)
WEST 107.779273 DEG.
NORTHING (NAD 83)
1529095
EASTING (NAD 83)
2354735

SHL
LATITUDE (NAD 83)
NORTH 39.265341 DEG.
LONGITUDE (NAD 83)
WEST 107.780154 DEG.
NORTHING (NAD 83)
1529635.31
EASTING (NAD 83)
2354498.76

NOTES

1. GPS OPERATOR T. SHERRILL OBSERVED A PDOP OF 1.4.
2. ALL GPS OBSERVATIONS ARE IN COMPLIANCE WITH COGCC RULE No.215.
3. EXISTING IMPROVEMENTS WITHIN 500' OF LOCATION. SEE LOC. DRAWING.
4. SURROUNDING SURFACE USE IS NATIVE BRUSH, NON CROP RANGELAND.

LEGEND

- WELL LOCATION
- APPROX. BHL
- DENOTES 90° TIE
- FOUND MONUMENT

BASIS OF BEARING/DATUM

SPCS CO CENTRAL ZONE NAD 27 BASED ON GPS STATIC OBSERVATIONS AND OPUS SOLUTION ON DRG CONTROL POINT "CP 16-9-93" HAVING A POSITION OF:
NAD83(2011)
LAT 39° 16' 16.64" NORTH
LONG 107° 46' 11.24" WEST
NAVD88 ELEVATION: 7245.29

THE WEST LINE OF SECTION 21, MONUMENTED BY GLO STONES AND BEARING S 01°30'48" W.

SURVEYOR'S STATEMENT

I, DAVID E. HENDERHAN, AN EMPLOYEE AND AGENT ON BEHALF OF D.R. GRIFFIN & ASSOCIATES, INC. STATE THE PLAT HEREON IS A CORRECT REPRESENTATION OF A SURVEY MADE UNDER MY SUPERVISION ON THE 23rd DAY OF MAY, 2017 OF THE SHOWN BCU 0993-21-09W AND THAT THE LOCATION HAS BEEN STAKED ON THE GROUND.

COLORADO LICENSED PROFESSIONAL LAND SURVEYOR
DAVID E. HENDERHAN
8/15/2017
38109

COLORADO PLS No. 38109

Notice: In accordance with Colorado State Law, any legal action based upon any defect in this survey plat must commence within three (3) years after first discovery of such defect. In no event, may any action based upon any defect in this survey plat be commenced more than ten (10) years from the date of certification shown hereon.

GUNDERSON 0993-21-05 PAD

DRG GRIFFIN & ASSOCIATES, INC.
(307) 362-5028 1414 ELK ST., ROCK SPRINGS, WY 82901

PLAT OF DRILLING LOCATION IN SWNW, SECTION 21, FOR LARAMIE ENERGY LLC

DRAWN: 8/8/2017 - DEH	SCALE: 1" = 1000'
REVISED: N/A - .	DRG JOB No. 21281
.	B9-21-09W

1553' F/NL, & 1031' F/WL, SECTION 21, T. 9 S., R. 93 W., 6TH P.M., MESA COUNTY, COLORADO