LOCATION DRAWING
AZUL 13-18HZ
HORIZONTAL MULTI-WELL PAD
E1/2 SW1/4 SECTION 13, TOWNSHIP 1 NORTH, RANGE 66 WEST, 6TH P.M.

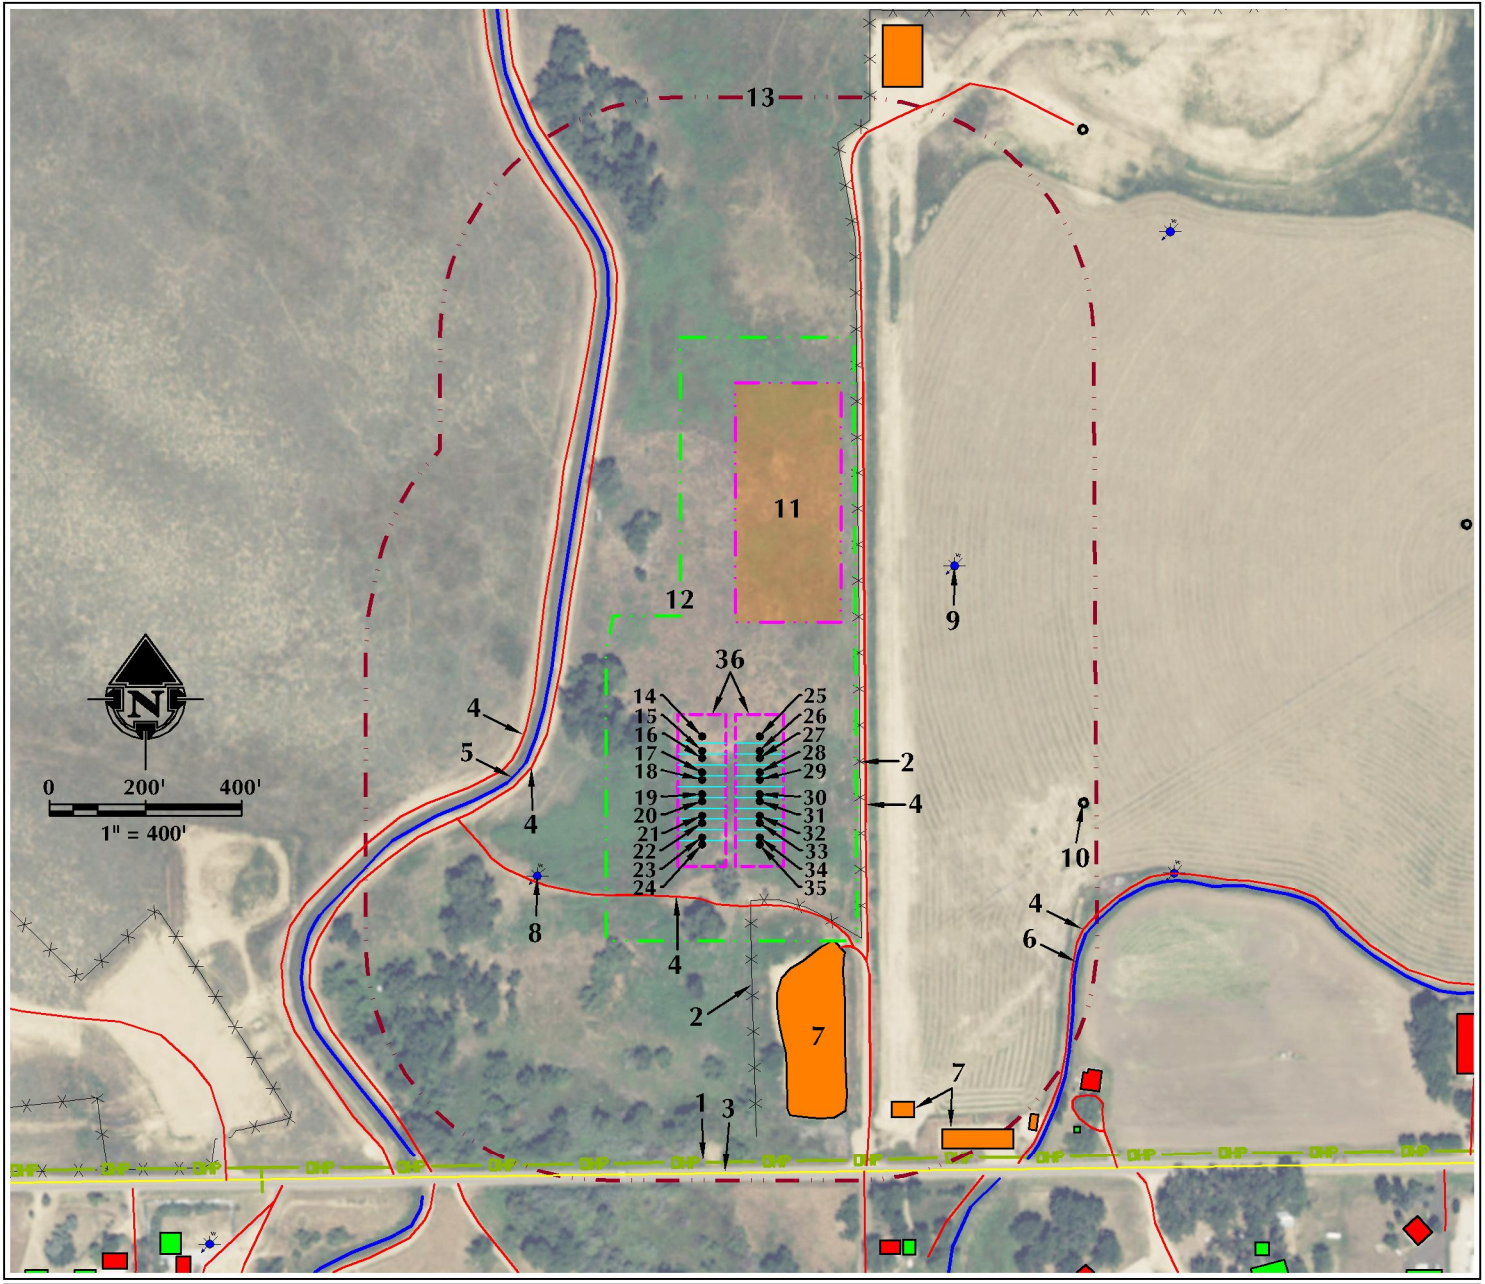

1. OVERHEAD POWER LINES ARE ±768' S.
2. EXISTING FENCES ARE ±243' SE AND ±329' E.
3. COUNTY ROAD 8 IS ±779' S.
4. EXISTING PRIVATE ROADS ARE ±217' S, ±340' E, ±346' W, ±391' W AND ±840' E.
5. EXISTING SPEER CANAL IS ±366' W.
6. EXISTING WEST BURLINGTON EXTENSION DITCH IS ±850' E.
7. EXISTING FACILITIES ARE ±403' SE, ±751' SE AND ±857' SE.
8. *EXISTING WATER WELL (PERMIT #9152) IS ±383' SW.
9. *EXISTING WATER WELL (PERMIT #66867-F) IS ±708' NE.
10. EXISTING WELL: BRANDT 34-13 IS ±795' E.
11. PROPOSED AZUL 13-18HZ FACILITY PAD IS ±364' N.
12. OPERATIONAL DISTURBANCE AREA
13. 500' BUFFER
14. PROPOSED WELL: AZUL 13-13HZ
15. PROPOSED WELL: AZUL 13-14HZ
16. PROPOSED WELL: AZUL 13-15HZ
17. PROPOSED WELL: AZUL 13-16HZ
18. PROPOSED WELL: AZUL 13-17HZ
19. PROPOSED WELL: AZUL 13-18HZ
20. PROPOSED WELL: AZUL 13-19HZ
21. PROPOSED WELL: AZUL 13-20HZ
22. PROPOSED WELL: AZUL 13-21HZ
23. PROPOSED WELL: AZUL 13-22HZ
24. PROPOSED WELL: AZUL 13-23HZ
25. PROPOSED WELL: AZUL 13-24HZ
26. PROPOSED WELL: AZUL 13-25HZ
27. PROPOSED WELL: AZUL 13-26HZ
28. PROPOSED WELL: AZUL 13-27HZ
29. PROPOSED WELL: AZUL 13-28HZ
30. PROPOSED WELL: AZUL 13-29HZ
31. PROPOSED WELL: AZUL 13-30HZ
32. PROPOSED WELL: AZUL 13-31HZ
33. PROPOSED WELL: AZUL 13-32HZ
34. PROPOSED WELL: AZUL 13-33HZ
35. PROPOSED WELL: AZUL 13-34HZ
36. PUMP JACK OPERATIONS AREA

*SURFACE FEATURE NOT FIELD VERIFIED

LEGEND

- EXISTING WELL
- PROPOSED WELL
- WATER WELL
- EXISTING FENCE
- PUBLIC ROAD
- PRIVATE ROAD
- 500' BUFFER
- DISTURBANCE AREA
- PUMP JACK AREA
- PROPOSED FACILITY
- DITCH/CANAL/DRAINAGE
- DHP — OVERHEAD POWER LINE
- EXISTING FACILITY
- EXISTING BUILDINGS
- RESIDENCE/BUILDING UNIT

*** REFERENCE LOCATION ***

ALL MEASUREMENTS ARE MADE FROM REFERENCE WELL: AZUL 13-18HZ
LAT: 40.046210° LONG: -104.726642° (NAD83)
EXISTING GROUND ELEVATION = 5049.6'
WELL FOOTAGES: 792' FSL & 2326' FWL

SURFACE USE: RANGELAND

NEAREST BUILDING UNIT: ±982' SE

609 CONSULTING, LLC
LOVELAND OFFICE
1635 Foxtrail Drive, Suite 204
Loveland, Colorado 80538
Phone 970-776-4331
SHERIDAN OFFICE
1095 Saberton Avenue
Sheridan, Wyoming 82801
Phone 307-674-0609

DATE SURVEYED: 5/11/17
DATE: 6/21/17
DRAFTER: CDR
REVISED:

DATA SOURCES:
- AERIAL COURTESY OF ESRI, INC.
- WATER WELLS COURTESY OF COLORADO DIVISION OF WATER RESOURCES

PREPARED FOR:
Kerr-McGee Oil & Gas Onshore L.P.

K:\ANADARKO\2016\2016_194_AZUL_T1N_R66W_SEC_13\DWG\TWO ROWS OPTION\AZULDWG, 6/20/2017 8:49:41 AM, steven