T1S, R67W, 6th P.M.

GREAT WESTERN OPERATING COMPANY

BRANT LE 08-362HC
SE 1/4 NE 1/4, SECTION 11, T1S, R67W, 6th P.M.
ADAMS COUNTY, COLORADO

BASIS OF BEARINGS
BASIS OF BEARINGS IS A G.P.S. OBSERVATION

BASIS OF ELEVATION
USGS COOPERATIVE BASE NETWORK CONTROL STATION, DESIGNATION "JR 53 5026". NGS DATA SHEET LISTS THE NAVD 88 ELEVATION AS BEING 5028 FEET.

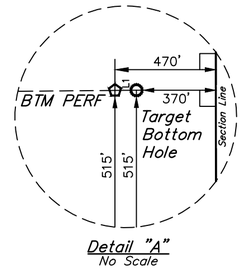

Detail "A"
No Scale

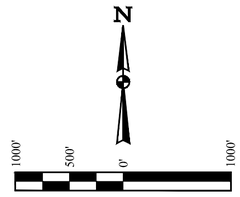

LINE TABLE		
LINE	DIRECTION	LENGTH
L1	N89°55'26"E	100.00'

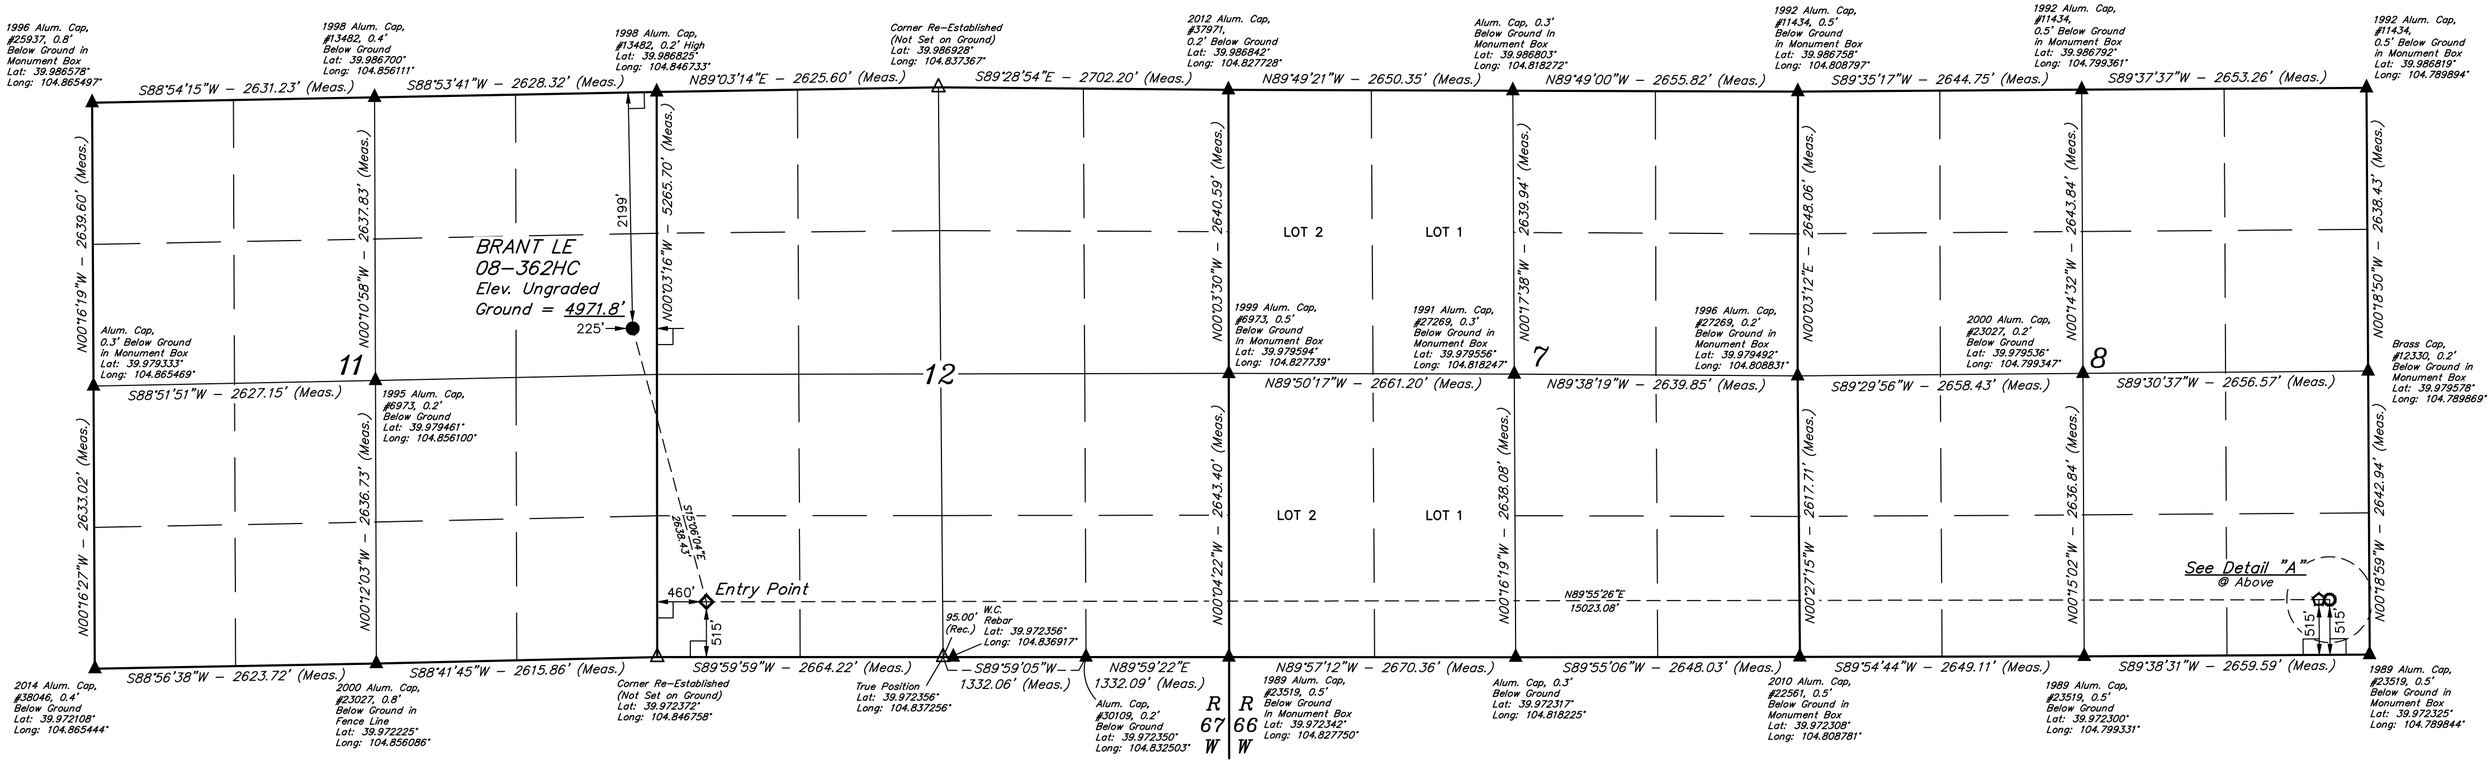

LEGEND:

- ∟ = 90° SYMBOL
- ● = PROPOSED WELLHEAD.
- ◇ = ENTRY POINT.
- ○ = TARGET BOTTOM HOLE.
- ⬠ = BTM PERF.
- ▲ = SECTION CORNERS LOCATED. (NAD 83)
- △ = SECTION CORNERS RE-ESTABLISHED. (Not Set on Ground.) (NAD 83)

CERTIFICATE:

THIS IS TO CERTIFY THAT THE ABOVE PLAT WAS PREPARED FROM FIELD NOTES OF ACTUAL SURVEYS MADE BY ME OR UNDER MY SUPERVISION AND THAT THE SAME ARE TRUE AND CORRECT TO THE BEST OF MY KNOWLEDGE AND BELIEF.

COLORADO REGISTERED PROFESSIONAL LAND SURVEYOR 38246 CHAD A. MEIERS 08-10-17

REGISTERED LAND SURVEYOR
REGISTRATION NO. 28285
STATE OF COLORADO

08-10-17

REV: 2 08-11-17 K.B. (SL MOVE)

PDOP = 1.6

NAD 83 (SURFACE LOCATION)	NAD 83 (ENTRY POINT)	NAD 83 (BTM PERF)	NAD 83 (TARGET BOTTOM HOLE)
LATITUDE = 39°58'50.80" (39.980778)	LATITUDE = 39°58'25.62" (39.973783)	LATITUDE = 39°58'25.44" (39.973733)	LATITUDE = 39°58'25.44" (39.973733)
LONGITUDE = 104°50'51.17" (104.847547)	LONGITUDE = 104°50'42.41" (104.845114)	LONGITUDE = 104°47'29.49" (104.791525)	LONGITUDE = 104°47'28.21" (104.791169)
NAD 27 (SURFACE LOCATION)	**NAD 27 (ENTRY POINT)**	**NAD 27 (BTM PERF)**	**NAD 27 (TARGET BOTTOM HOLE)**
LATITUDE = 39°58'50.86" (39.980794)	LATITUDE = 39°58'25.68" (39.973800)	LATITUDE = 39°58'25.50" (39.973750)	LATITUDE = 39°58'25.50" (39.973750)
LONGITUDE = 104°50'49.26" (104.847017)	LONGITUDE = 104°50'40.51" (104.844586)	LONGITUDE = 104°47'27.59" (104.790997)	LONGITUDE = 104°47'26.31" (104.790642)

UELS, LLC
Corporate Office * 85 South 200 East
Vernal, UT 84078 * (435) 789-1017

SURVEYED BY	CHAD MEIERS, D.N.	08-10-17	**SCALE**
DRAWN BY	K.B.	03-08-17	1" = 1000'

WELL LOCATION PLAT