FRANE SURVEYING INC.

Physical Address: 34834 Annie Cir.
Mail to: Box 2372, Elizabeth, CO 80107
Ph. 303-243-0037
www.franesurveying.com

Job # 17-013-Legacy #11-30

Frane Surveying, in accordance with a request from **Wiepking Fullerton Energy LLC** has determined the location of **Legacy #11-30** to be **1980 feet FSL,** and **1980 feet FWL**, (90° off Section lines) **of** SECTION **30,** Township **9s**, Range **55w** of the 6th Principal Meridian, **Lincoln County**, Colorado.

Date: Staked on 01/26/17 drawn on 01/27/17.

Re: Staked by Elijah Frane
Drawn: Drawn by Elijah Frane

COLORADO LICENSED
ELIJAH FRANE
38376
1/27/17
PROFESSIONAL LAND SURVEYOR
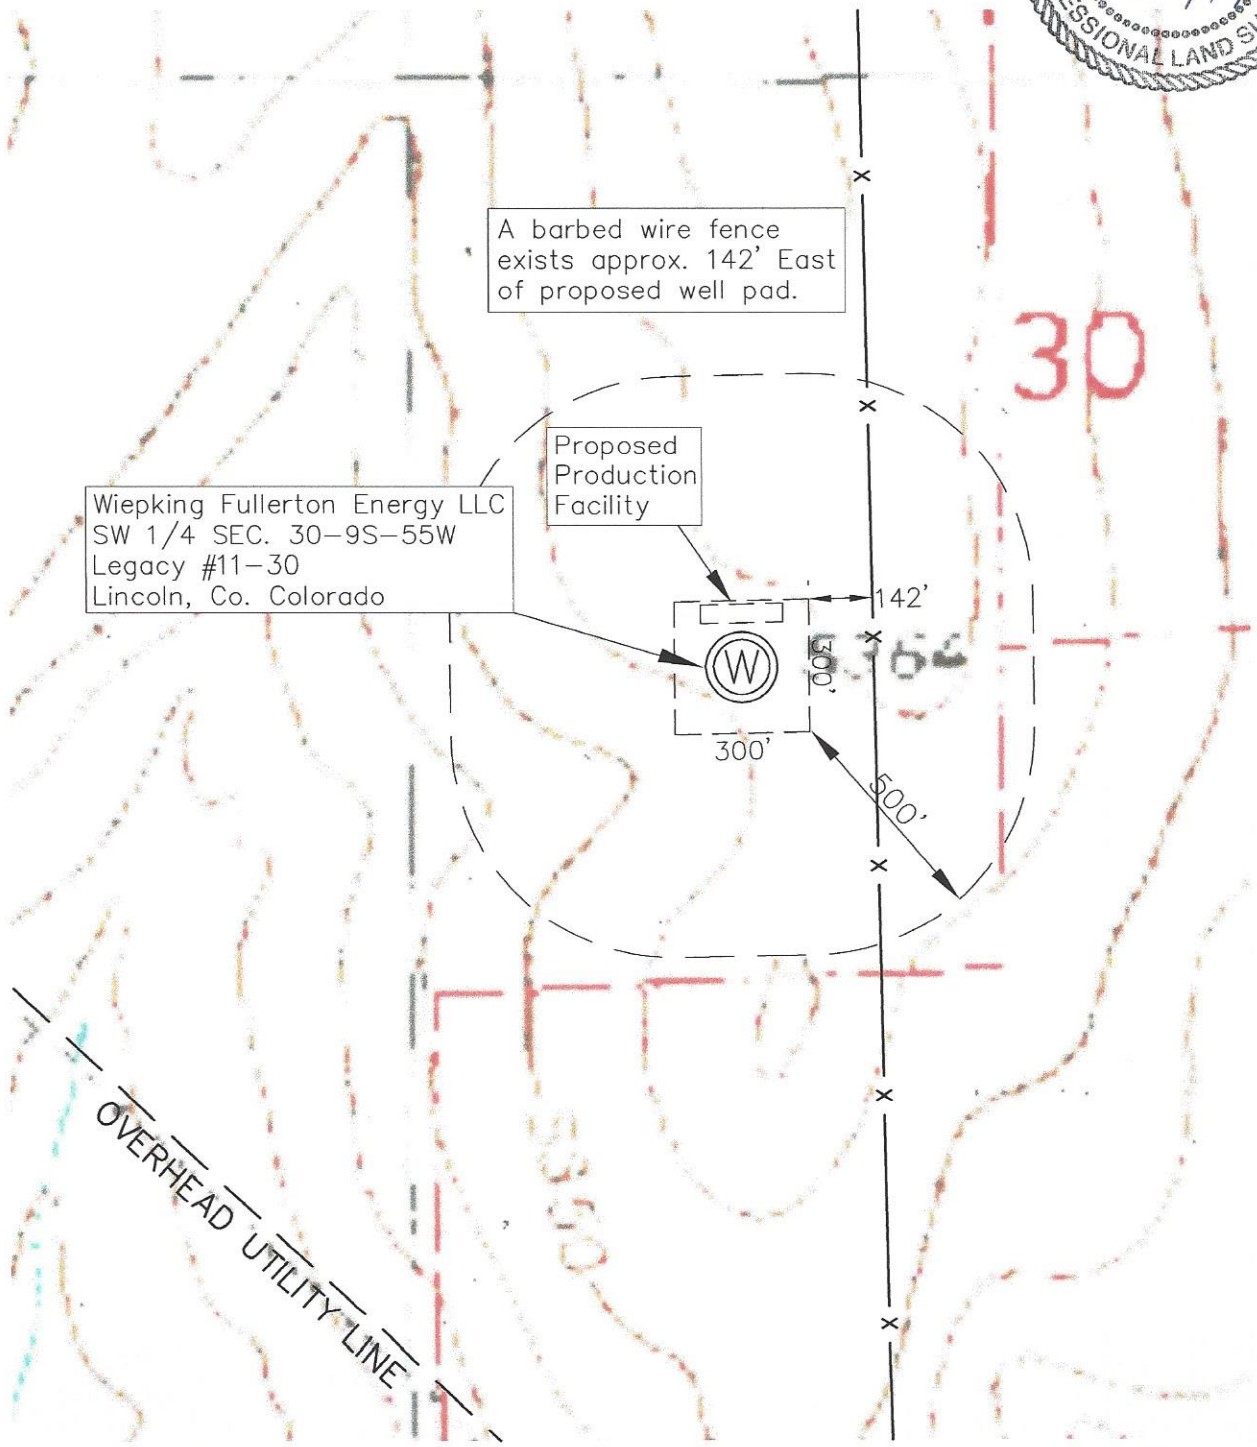
Location Drawing