Whiting Oil & Gas Corp
1700 Broadway, Suite 2300
Denver, CO 80290
(303) 837-1661

HORSETAIL 08D-1735

Well Name	API Number	County
HORSETAIL 08D-1735	051234144600	Weld

Section	Township	Township N/S Dir	Range	Range E/W Dir	Meridian	Quarter 1	Quarter 2
8	10	N	57	W		NW	NW

Lateral/Horizontal - Original Hole, 11/8/2017 2:33:40 PM

Vertical schematic (actual)

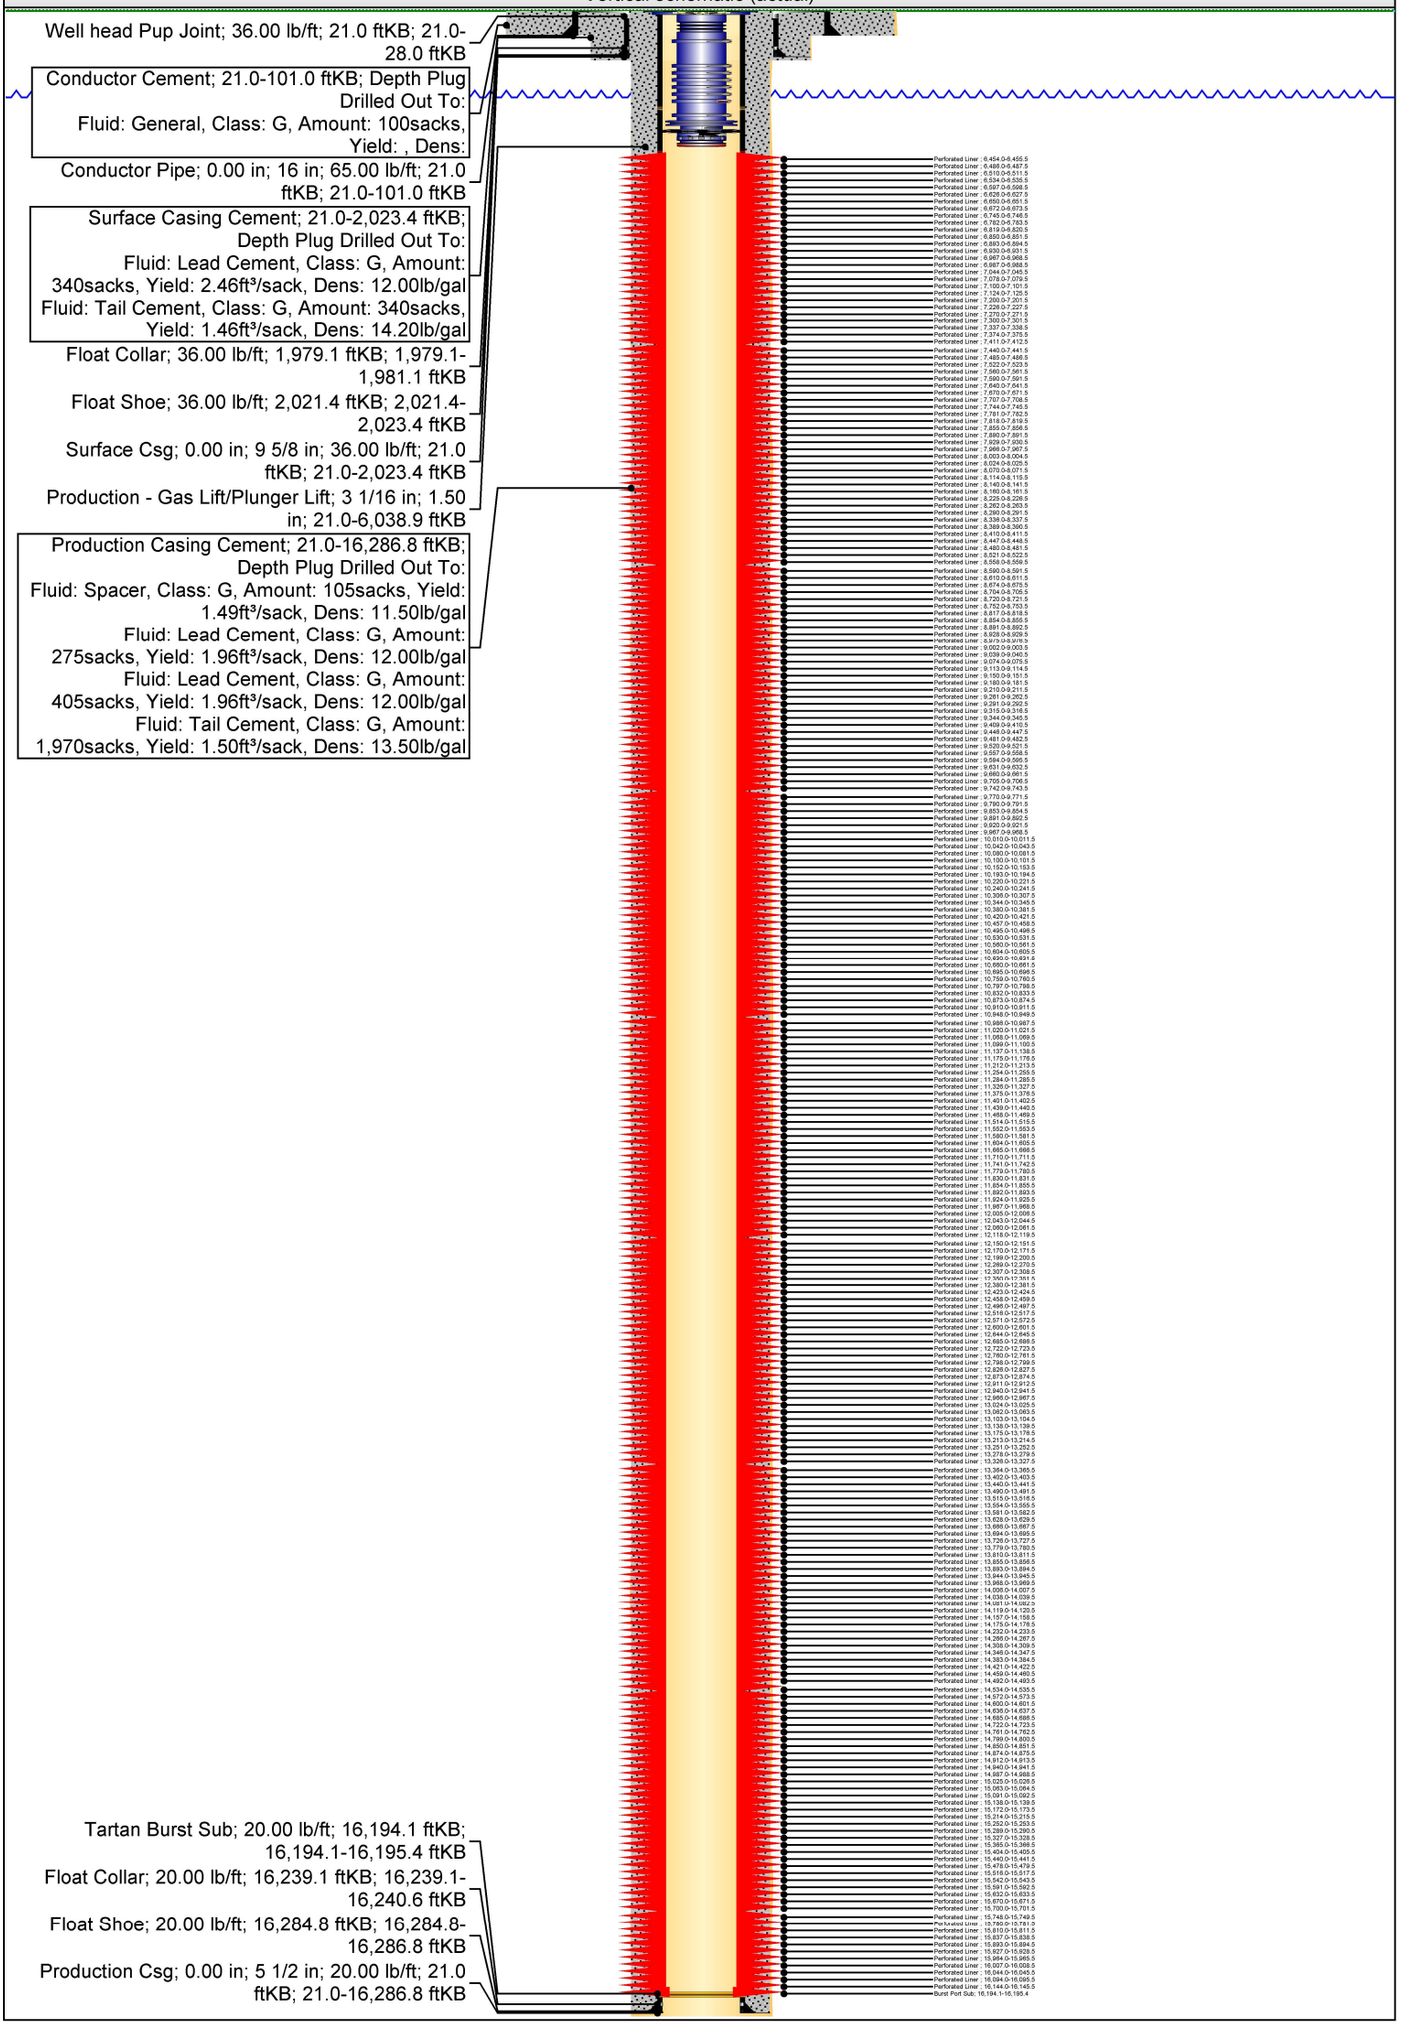

Report Date: 11/8/2017