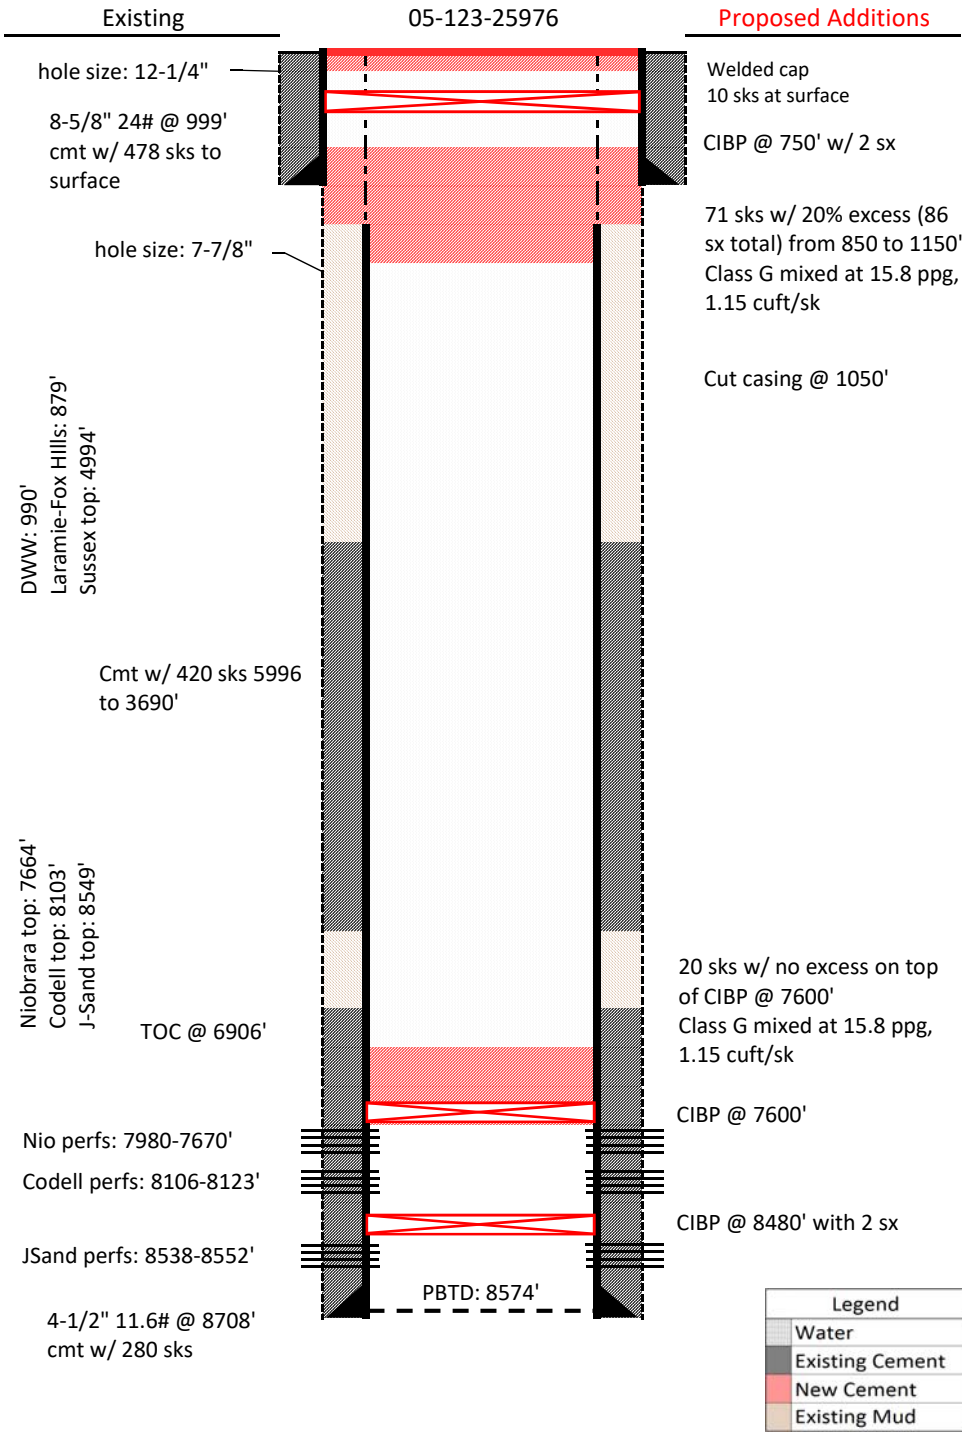WELLBORE DIAGRAM
EXTRACTION OIL & GAS
Dump UU 28-16
SESE 28 1N 68W
WELD COUNTY
05-123-25976