LEGEND:

- = 90° SYMBOL
- = PROPOSED WELLHEAD.
- = LANDING POINT.
- = TARGET BOTTOM HOLE.
- = SECTION CORNERS LOCATED. (NAD 83)
- = SECTION CORNERS RE-ESTABLISHED. (Not Set on Ground.) (NAD 83)

T7N, R81W, 6th P.M.

SandRidge Exploration & Production, LLC

PETERS 0781 14-12H13
NE 1/4 NE 1/4, SECTION 12, T7N, R81W, 6th P.M.
JACKSON COUNTY, COLORADO

BASIS OF BEARINGS

BASIS OF BEARINGS IS A G.P.S. OBSERVATION

BASIS OF ELEVATION

SPOT ELEVATION AT THE SOUTHEAST CORNER OF SECTION 29, T7N, R80W, 6th P.M., TAKEN FROM THE COALMONT QUADRANGLE, COLORADO, JACKSON COUNTY 7.5 MINUTE QUAD. (TOPOGRAPHIC MAP) PUBLISHED BY THE UNITED STATES DEPARTMENT OF THE INTERIOR, GEOLOGICAL SURVEY. SAID ELEVATION IS MARKED AS BEING 8156 FEET.

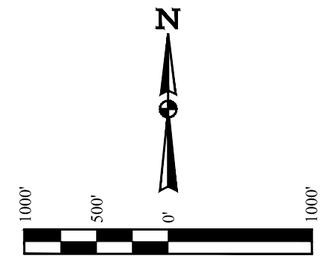

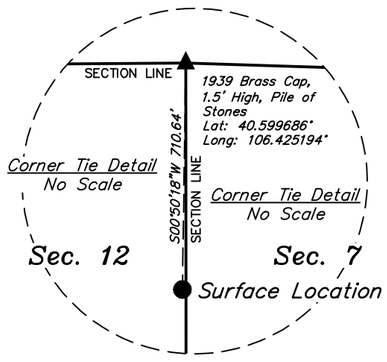

LINE TABLE		
LINE	DIRECTION	LENGTH
L1	S45°18'29"W	844.58'

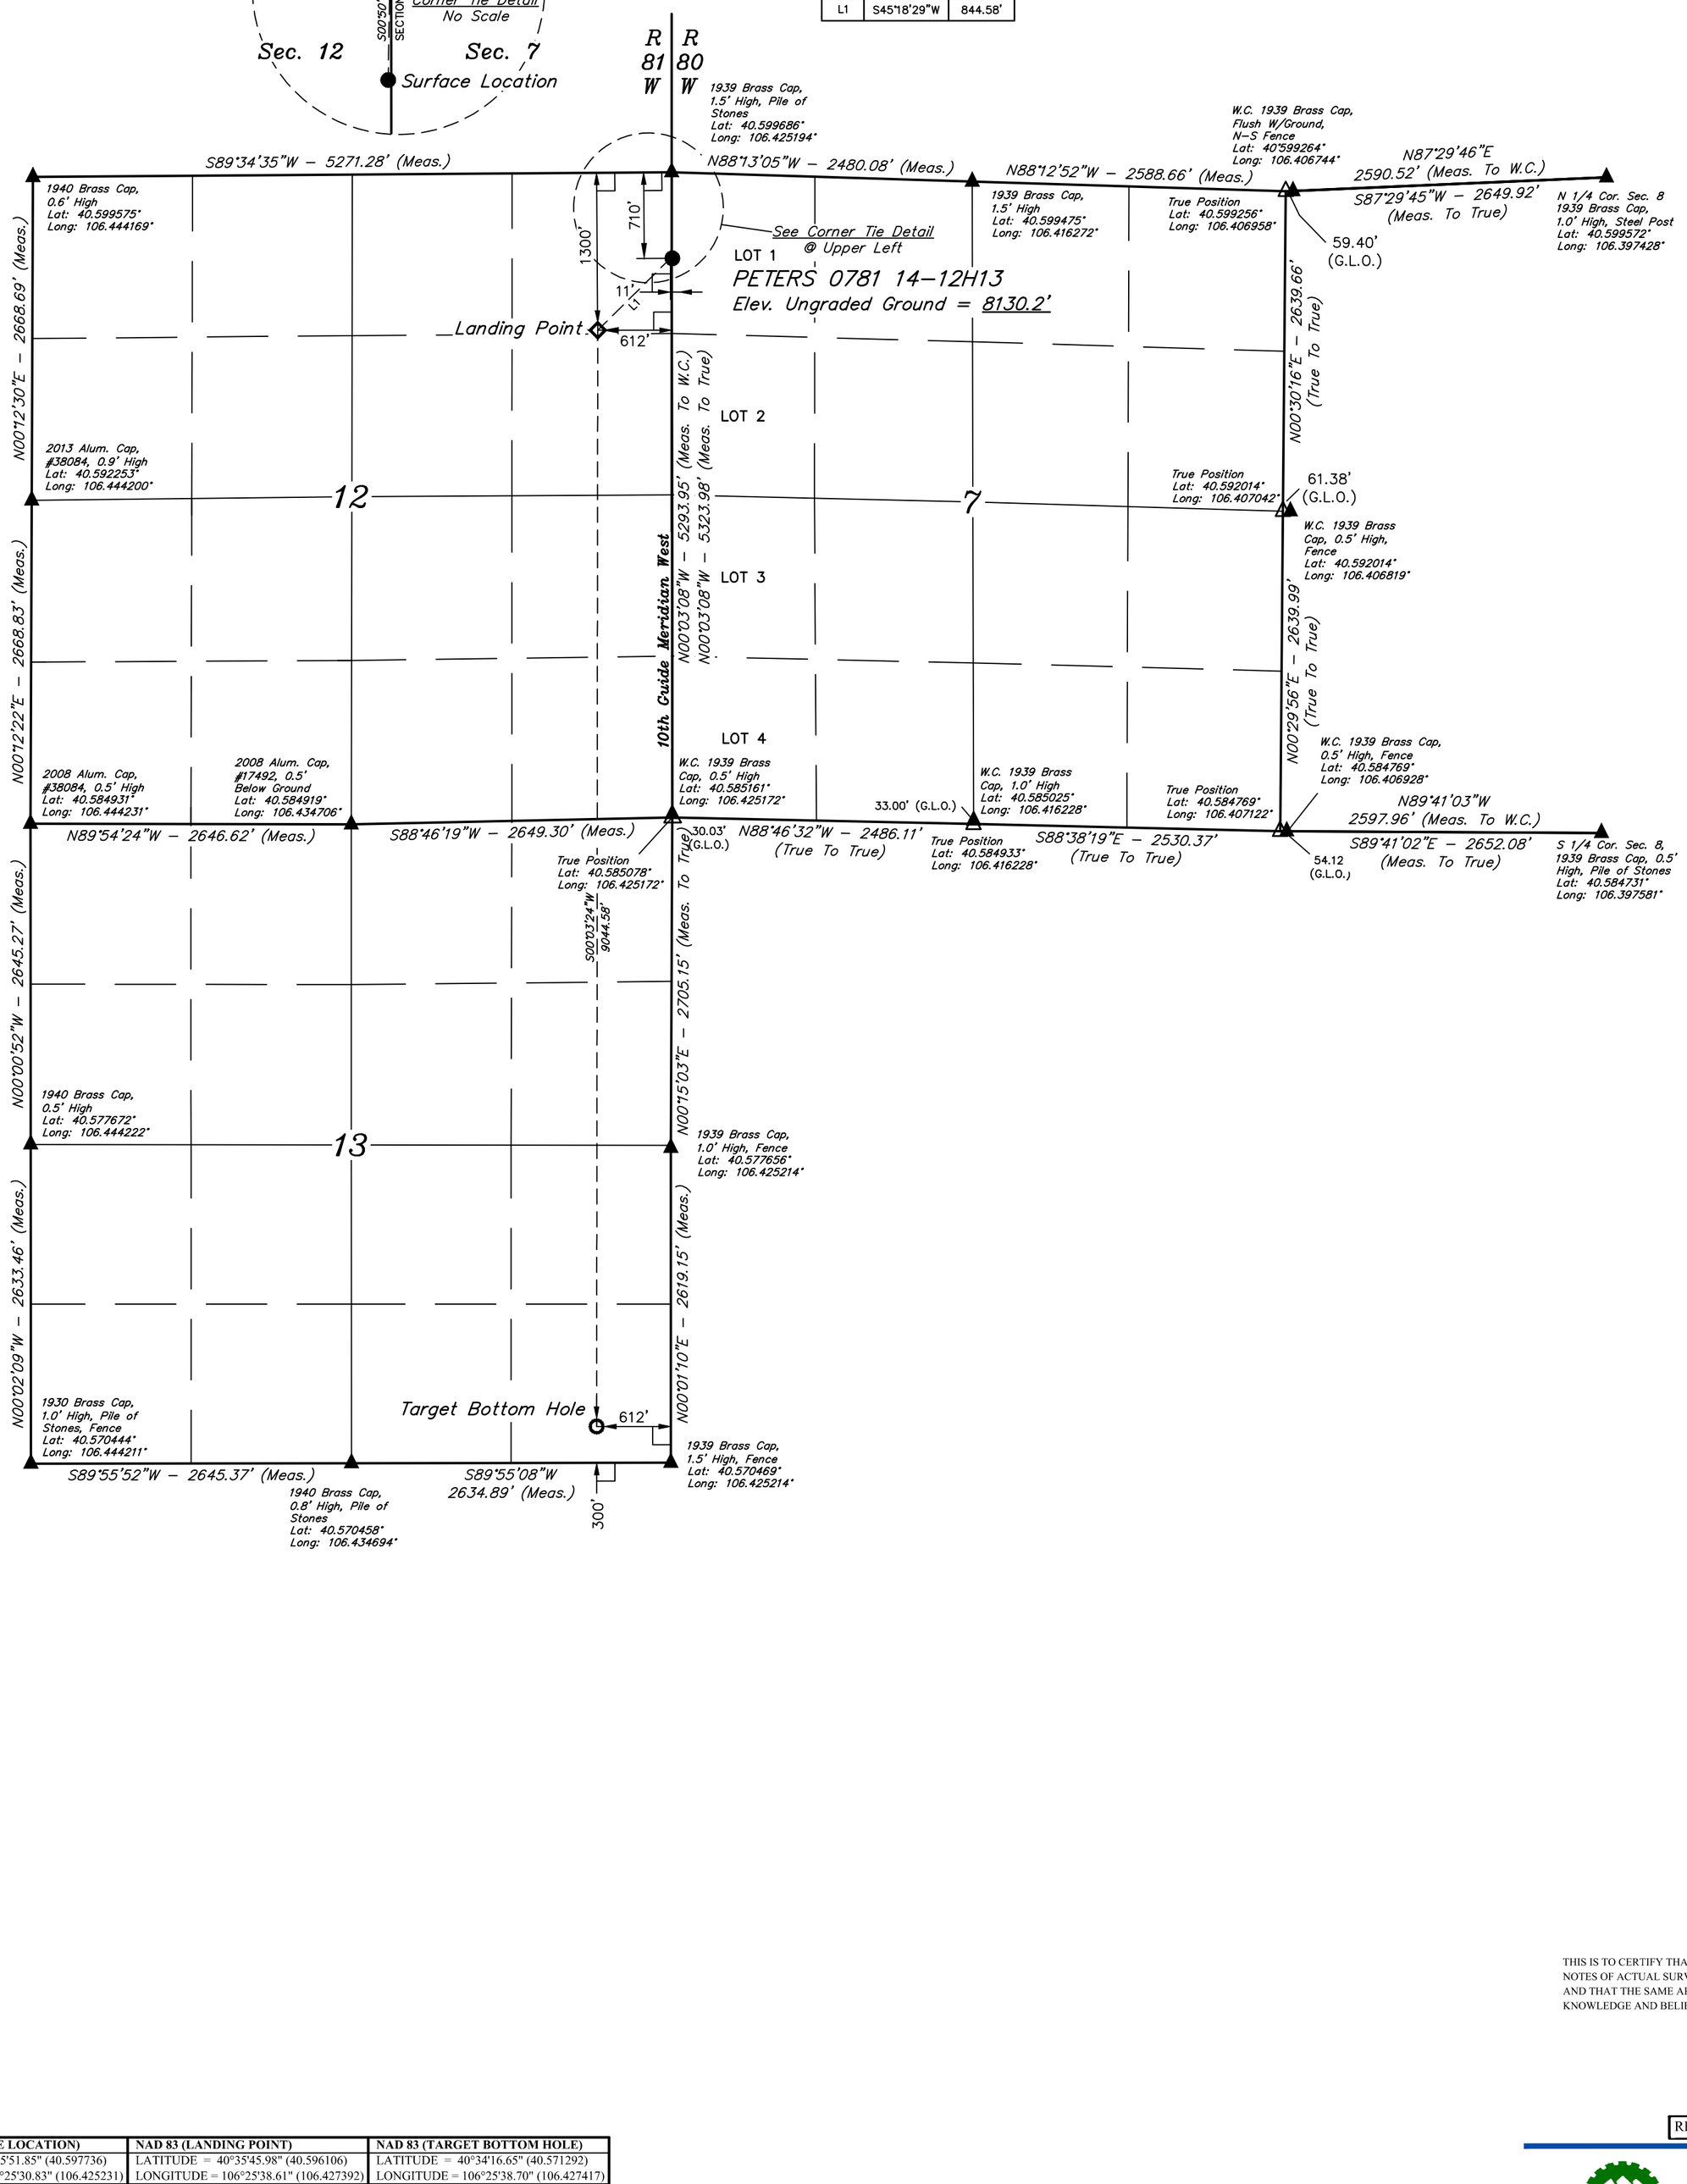

PDOP = 1.4

NAD 83 (SURFACE LOCATION)	NAD 83 (LANDING POINT)	NAD 83 (TARGET BOTTOM HOLE)
LATITUDE = 40°35'51.85" (40.597736)	LATITUDE = 40°35'45.98" (40.596106)	LATITUDE = 40°34'16.65" (40.571292)
LONGITUDE = 106°25'30.83" (106.425231)	LONGITUDE = 106°25'38.61" (106.427392)	LONGITUDE = 106°25'38.70" (106.427417)
NAD 27 (SURFACE LOCATION)	**NAD 27 (LANDING POINT)**	**NAD 27 (TARGET BOTTOM HOLE)**
LATITUDE = 40°35'51.93" (40.597758)	LATITUDE = 40°35'46.06" (40.596128)	LATITUDE = 40°34'16.72" (40.571311)
LONGITUDE = 106°25'28.72" (106.424644)	LONGITUDE = 106°25'36.50" (106.426806)	LONGITUDE = 106°25'36.58" (106.426828)
STATE PLANE NAD 83 (CO. NORTH)	**STATE PLANE NAD 83 (CO. NORTH)**	**STATE PLANE NAD 83 (CO. NORTH)**
N: 1461937.34 E: 2743069.62	N: 1461349.73 E: 2742463.45	N: 1452309.47 E: 2742362.54
STATE PLANE NAD 27 (CO. NORTH)	**STATE PLANE NAD 27 (CO. NORTH)**	**STATE PLANE NAD 27 (CO. NORTH)**
N: 461935.21 E: 1743225.87	N: 461347.59 E: 1742619.71	N: 452307.29 E: 1742518.88

CERTIFICATE

THIS IS TO CERTIFY THAT THE ABOVE PLAT WAS PREPARED FROM FIELD NOTES OF ACTUAL SURVEYS MADE BY ME OR UNDER MY SUPERVISION AND THAT THE SAME ARE TRUE AND CORRECT TO THE BEST OF MY KNOWLEDGE AND BELIEF.

COLORADO REGISTERED PROFESSIONAL LAND SURVEYOR

REGISTERED LAND SURVEYOR
REGISTRATION NO. 28285
STATE OF COLORADO

10-12-17

REV: 4 10-12-17 T.L.L. (BHL CHANGE)

UINTAH ENGINEERING & LAND SURVEYING

UELS, LLC
Corporate Office * 85 South 200 East
Vernal, UT 84078 * (435) 789-1017

SURVEYED BY	CHAD MEIERS, D.S.	09-01-16	**SCALE**
DRAWN BY	T.B.	09-08-16	1" = 1000'

WELL LOCATION PLAT