Extraction Oil & Gas
Project: Weld County, CO (NAD83)
Site: Sec. 36-T12N-R62W
Well: SILVERBACK 25N-20-3N
Wellbore: Wellbore #1
Plan: Plan #2 (SILVERBACK 25N-20-3N/Wellbore #1)
P 346

WELL DETAILS: SILVERBACK 25N-20-3N

Ground Elevation:: 5281.00
RKB Elevation: KB=25 @ 5306.00ft (P 346)
Rig Name: P 346

Northing	Easting	Latittude	Longitude
1599503.1786	3339107.5963	40.972550	-104.272013

EXTRACTION Oil & Gas

INTEGRITY Directional Services

Planned Section Details

Sec	MD	Inc	Azi	TVD	+N/-S	+E/-W	DLeg	TFace	VSect
1	0.00	0.00	0.00	0.00	0.00	0.00	0.00	0.00	0.00
2	1500.00	0.00	0.00	1500.00	0.00	0.00	0.00	0.00	0.00
3	1758.72	5.17	327.31	1758.37	9.83	-6.31	2.00	327.31	9.87
4	5779.42	5.17	327.31	5762.68	314.99	-202.16	0.00	0.00	316.38
5	6038.14	0.00	0.00	6021.05	324.82	-208.47	2.00	180.00	326.24
6	6538.14	0.00	0.00	6521.05	324.82	-208.47	0.00	0.00	326.24
7	7440.53	90.24	0.83	7094.00	900.11	-200.17	10.00	0.83	901.46
8	16555.25	90.24	0.83	7056.00	10013.80	-68.74	0.00	0.00	10014.04

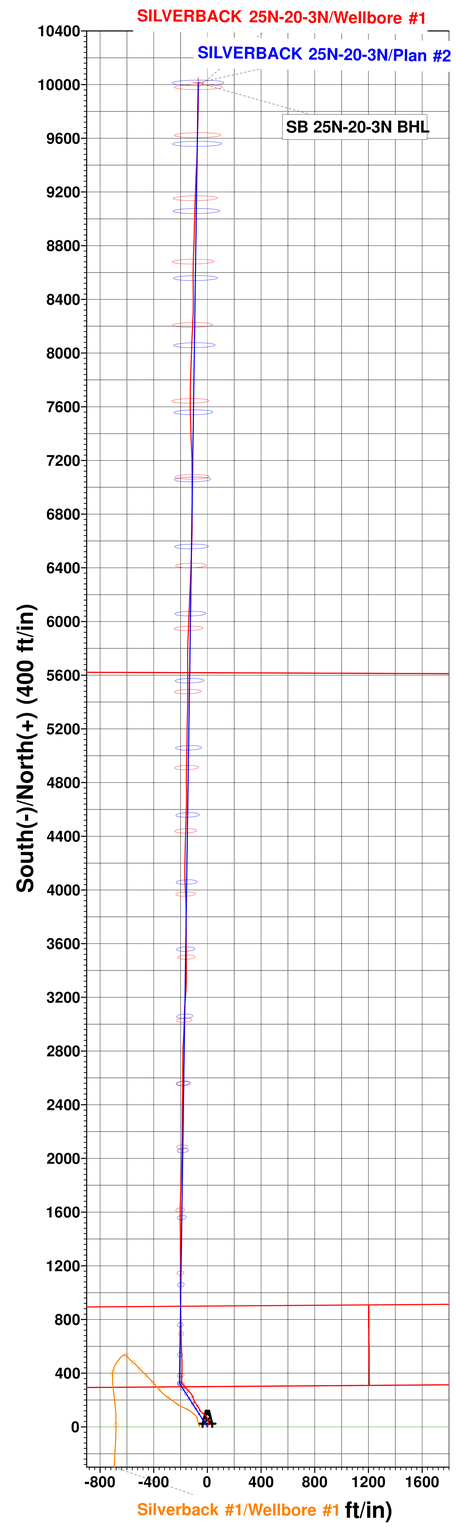

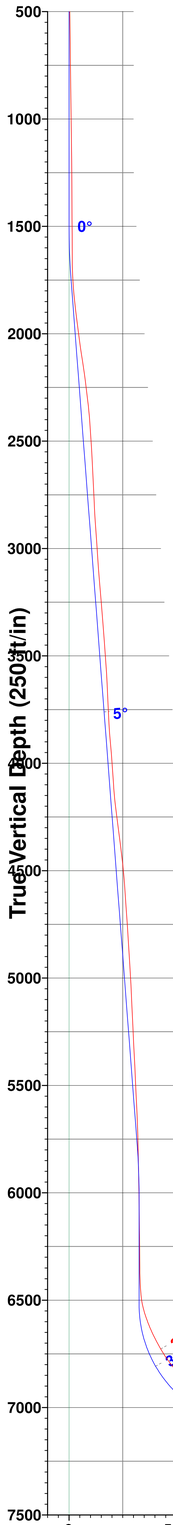

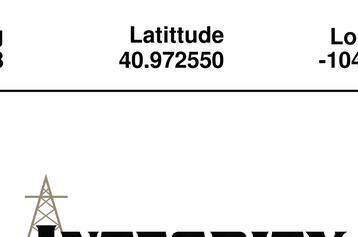

PROJECT DETAILS: Weld County, CO (NAD83)
Geodetic System: US State Plane 1983
Datum: North American Datum 1983
Ellipsoid: GRS 1980
Zone: Colorado Northern Zone
System Datum: Ground Level
Local North: Grid

FTP-7369.09'MD_898.62'N & 199.88' W_600'FSL & 1270' FWL

PTD-16460'MD_9981.42'N & 67.04'W_855' FNL & 1397' FWL

Final MWD Survey @ 16385'MD

SILVERBACK 25N-20-3N/Plan #2

SILVERBACK 25N-20-3N/Wellbore #1

Vertical Section at 359.61° (250 ft/in)