T3N, R68W, 6th P.M.

GREAT WESTERN OPERATING COMPANY

WILSON IC 03-302HC
NW 1/4 NW 1/4, SECTION 1, T3N, R68W, 6th P.M.
WELD COUNTY, COLORADO

BASIS OF BEARINGS
BASIS OF BEARINGS IS A G.P.S. OBSERVATION

BASIS OF ELEVATION
USGS COOPERATIVE BASE NETWORK CONTROL STATION, DESIGNATION 'VERMILYEA'. NGS DATA SHEET LISTS THE NAVD 88 ELEVATION AS BEING 5026 FEET.

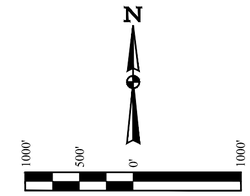

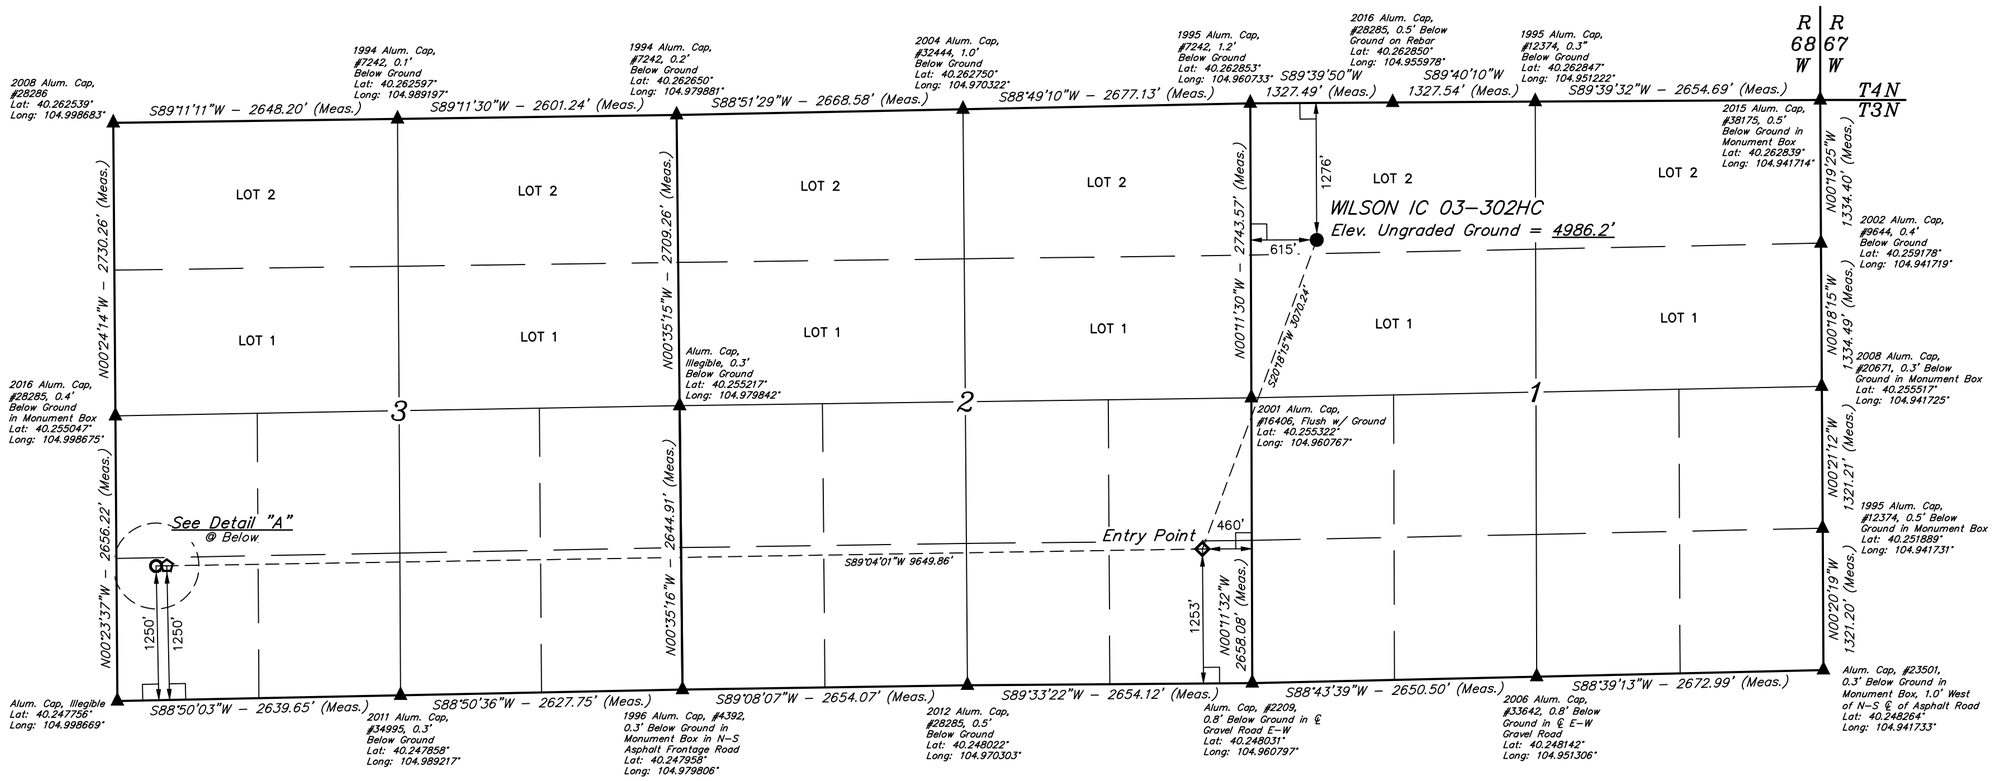

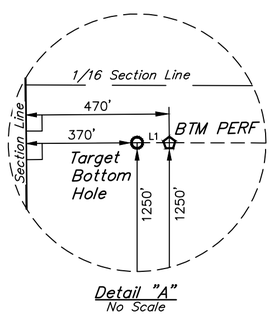

LINE TABLE		
LINE	DIRECTION	LENGTH
L1	S88°50'03"W	100.01'

CERTIFICATE

THIS IS TO CERTIFY THAT THE ABOVE PLAT WAS PREPARED FROM FIELD NOTES OF ACTUAL SURVEYS MADE BY ME OR UNDER MY SUPERVISION AND THAT THE SAME ARE TRUE AND CORRECT TO THE BEST OF MY KNOWLEDGE AND BELIEF.

COLORADO REGISTERED PROFESSIONAL LAND SURVEYOR 38235 10-05-17

REGISTERED LAND SURVEYOR
REGISTRATION NO. 28285
STATE OF COLORADO

10-05-17

REV: 3 10-05-17 K.B. (BTM PERF ADD & TBH CHANGE)

LEGEND:

- ⌐ = 90° SYMBOL
- ● = PROPOSED WELLHEAD.
- ◇ = ENTRY POINT.
- ⬠ = BTM PERF.
- ○ = TARGET BOTTOM HOLE.
- ▲ = SECTION CORNERS LOCATED. (NAD 83)

PDOP = 1.9

NAD 83 (SURFACE LOCATION)	NAD 83 (ENTRY POINT)	NAD 83 (BTM PERF)	NAD 83 (TARGET BOTTOM HOLE)
LATITUDE = 40°15'33.65" (40.259347)	LATITUDE = 40°15'05.28" (40.251467)	LATITUDE = 40°15'04.34" (40.251206)	LATITUDE = 40°15'04.33" (40.251203)
LONGITUDE = 104°57'30.76" (104.958544)	LONGITUDE = 104°57'44.75" (104.962431)	LONGITUDE = 104°59'49.16" (104.996989)	LONGITUDE = 104°59'50.45" (104.997347)
NAD 27 (SURFACE LOCATION)	**NAD 27 (ENTRY POINT)**	**NAD 27 (BTM PERF)**	**NAD 27 (TARGET BOTTOM HOLE)**
LATITUDE = 40°15'33.71" (40.259364)	LATITUDE = 40°15'05.34" (40.251483)	LATITUDE = 40°15'04.40" (40.251222)	LATITUDE = 40°15'04.38" (40.251217)
LONGITUDE = 104°57'28.85" (104.958014)	LONGITUDE = 104°57'42.83" (104.961897)	LONGITUDE = 104°59'47.24" (104.996456)	LONGITUDE = 104°59'48.53" (104.996814)

UINTAH ENGINEERING & LAND SURVEYING

UELS, LLC
Corporate Office * 85 South 200 East
Vernal, UT 84078 * (435) 789-1017

SURVEYED BY	ZANE BULLARD, G.W.	04-11-16	**SCALE**
DRAWN BY	M.F.D.	07-21-16	1" = 1000'

WELL LOCATION PLAT