Whiting Oil & Gas Corp
1700 Broadway, Suite 2300
Denver, CO 80290
(303) 837-1661

RAZOR 26I-2346

Well Name	API Number	County
RAZOR 26I-2346	051234393500	Weld

Section	Township	Township N/S Dir	Range	Range E/W Dir	Meridian	Quarter 1	Quarter 2
26	10	N	58	W		NE	SE

Lateral/Horizontal - Original Hole, 12/12/2017 10:43:55 AM

Vertical schematic (actual)

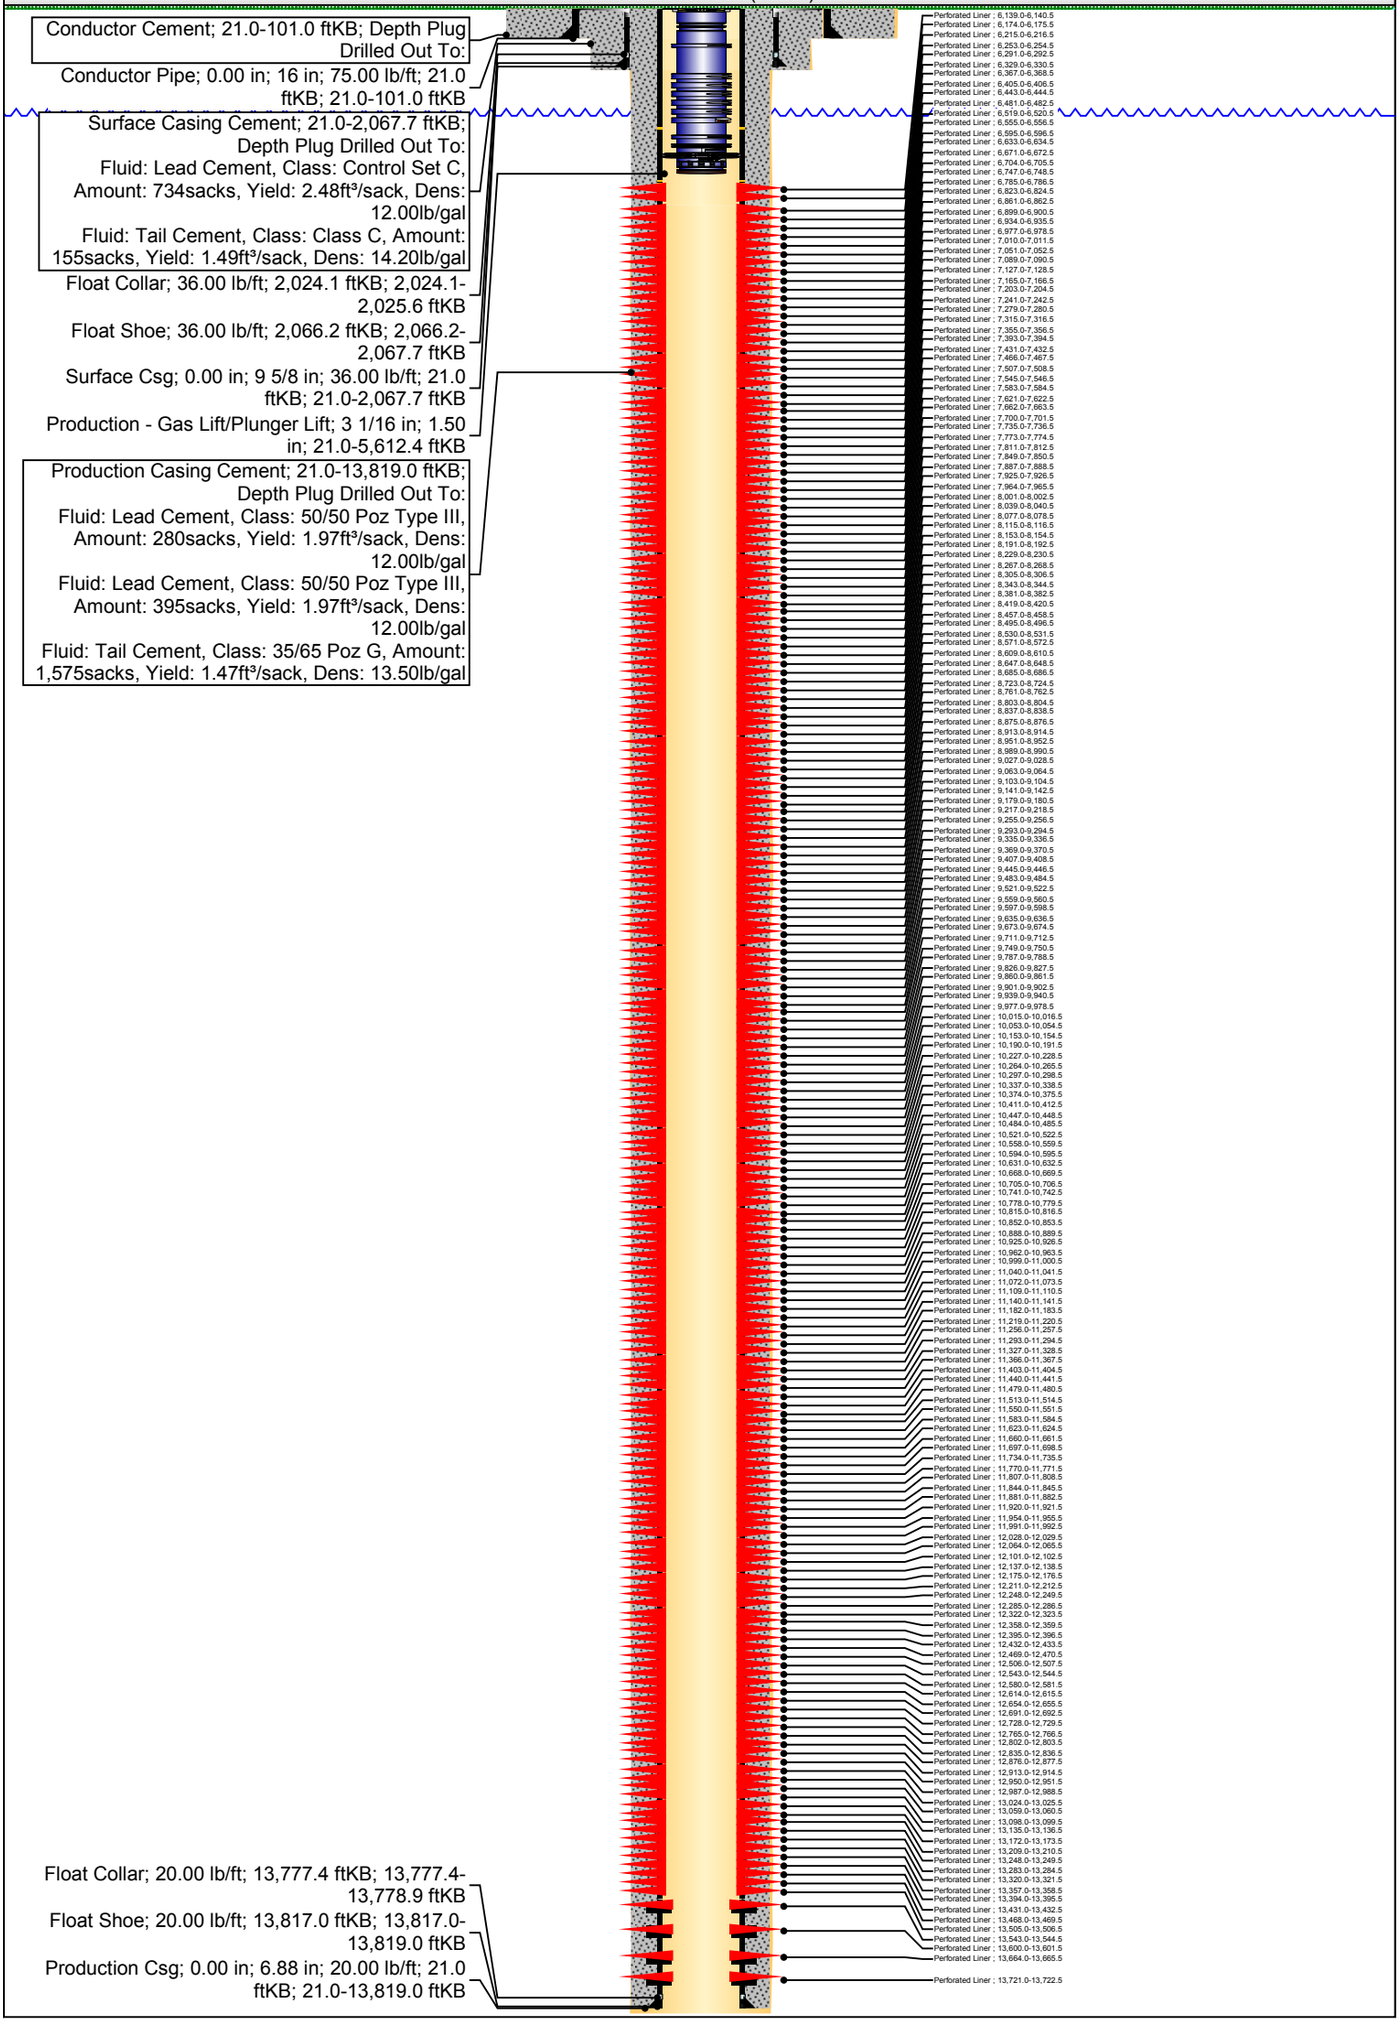

Report Date: 12/12/2017