Whiting Oil & Gas Corp
1700 Broadway, Suite 2300
Denver, CO 80290
(303) 837-1661

RAZOR 25O-2412

Well Name	API Number	County
RAZOR 25O-2412	051234265000	Weld

Section	Township	Township N/S Dir	Range	Range E/W Dir	Meridian	Quarter 1	Quarter 2
25	10	N	58	W		NW	NE

Lateral/Horizontal - Original Hole, 1/9/2018 3:02:21 PM

Vertical schematic (actual)

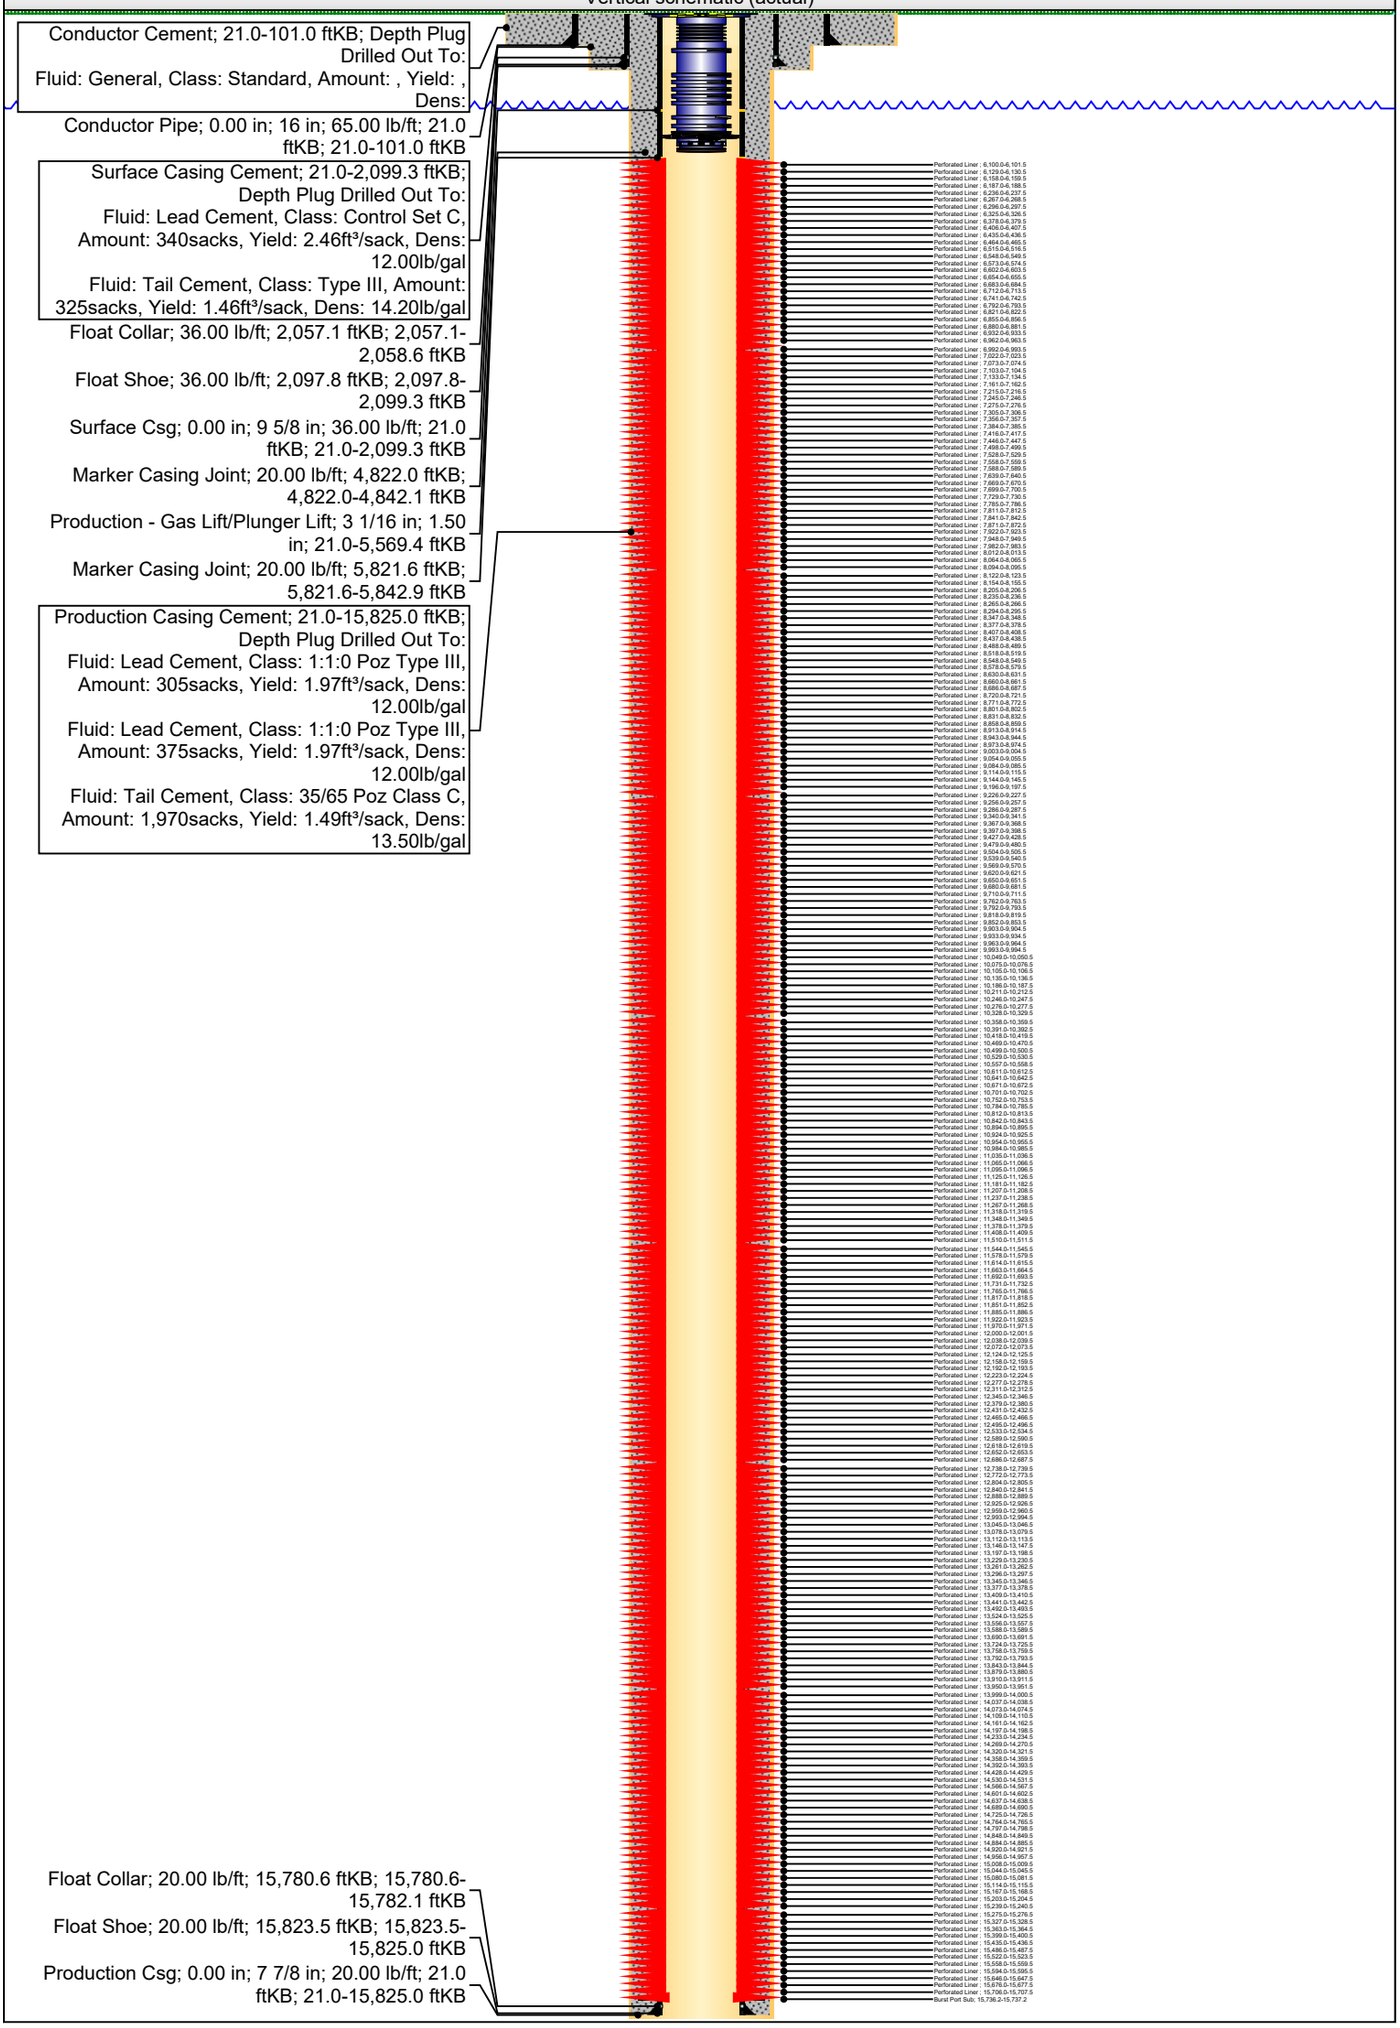

Report Date: 1/9/2018