Schematic - Actual

Well Name: Wells Ranch 13-20 **TD: 6,971.0**

API	Surface Legal Location	Field Name	State
05123256000000	NWSW 20 6N 63W	Wattenberg	CO
Well Configuration Type	**Ground Elevation (ft)**	**Original KB Elevation (ft)**	**KB-Ground Distance (ft)**
Vertical	4,660.00	4,670.00	10.00

Most Recent Job

Job Category	Primary Job Type	Secondary Job Type	Start Date	End Date
Completion/Workover	Recompletion	Remedial Cement	2/10/2011	3/9/2011
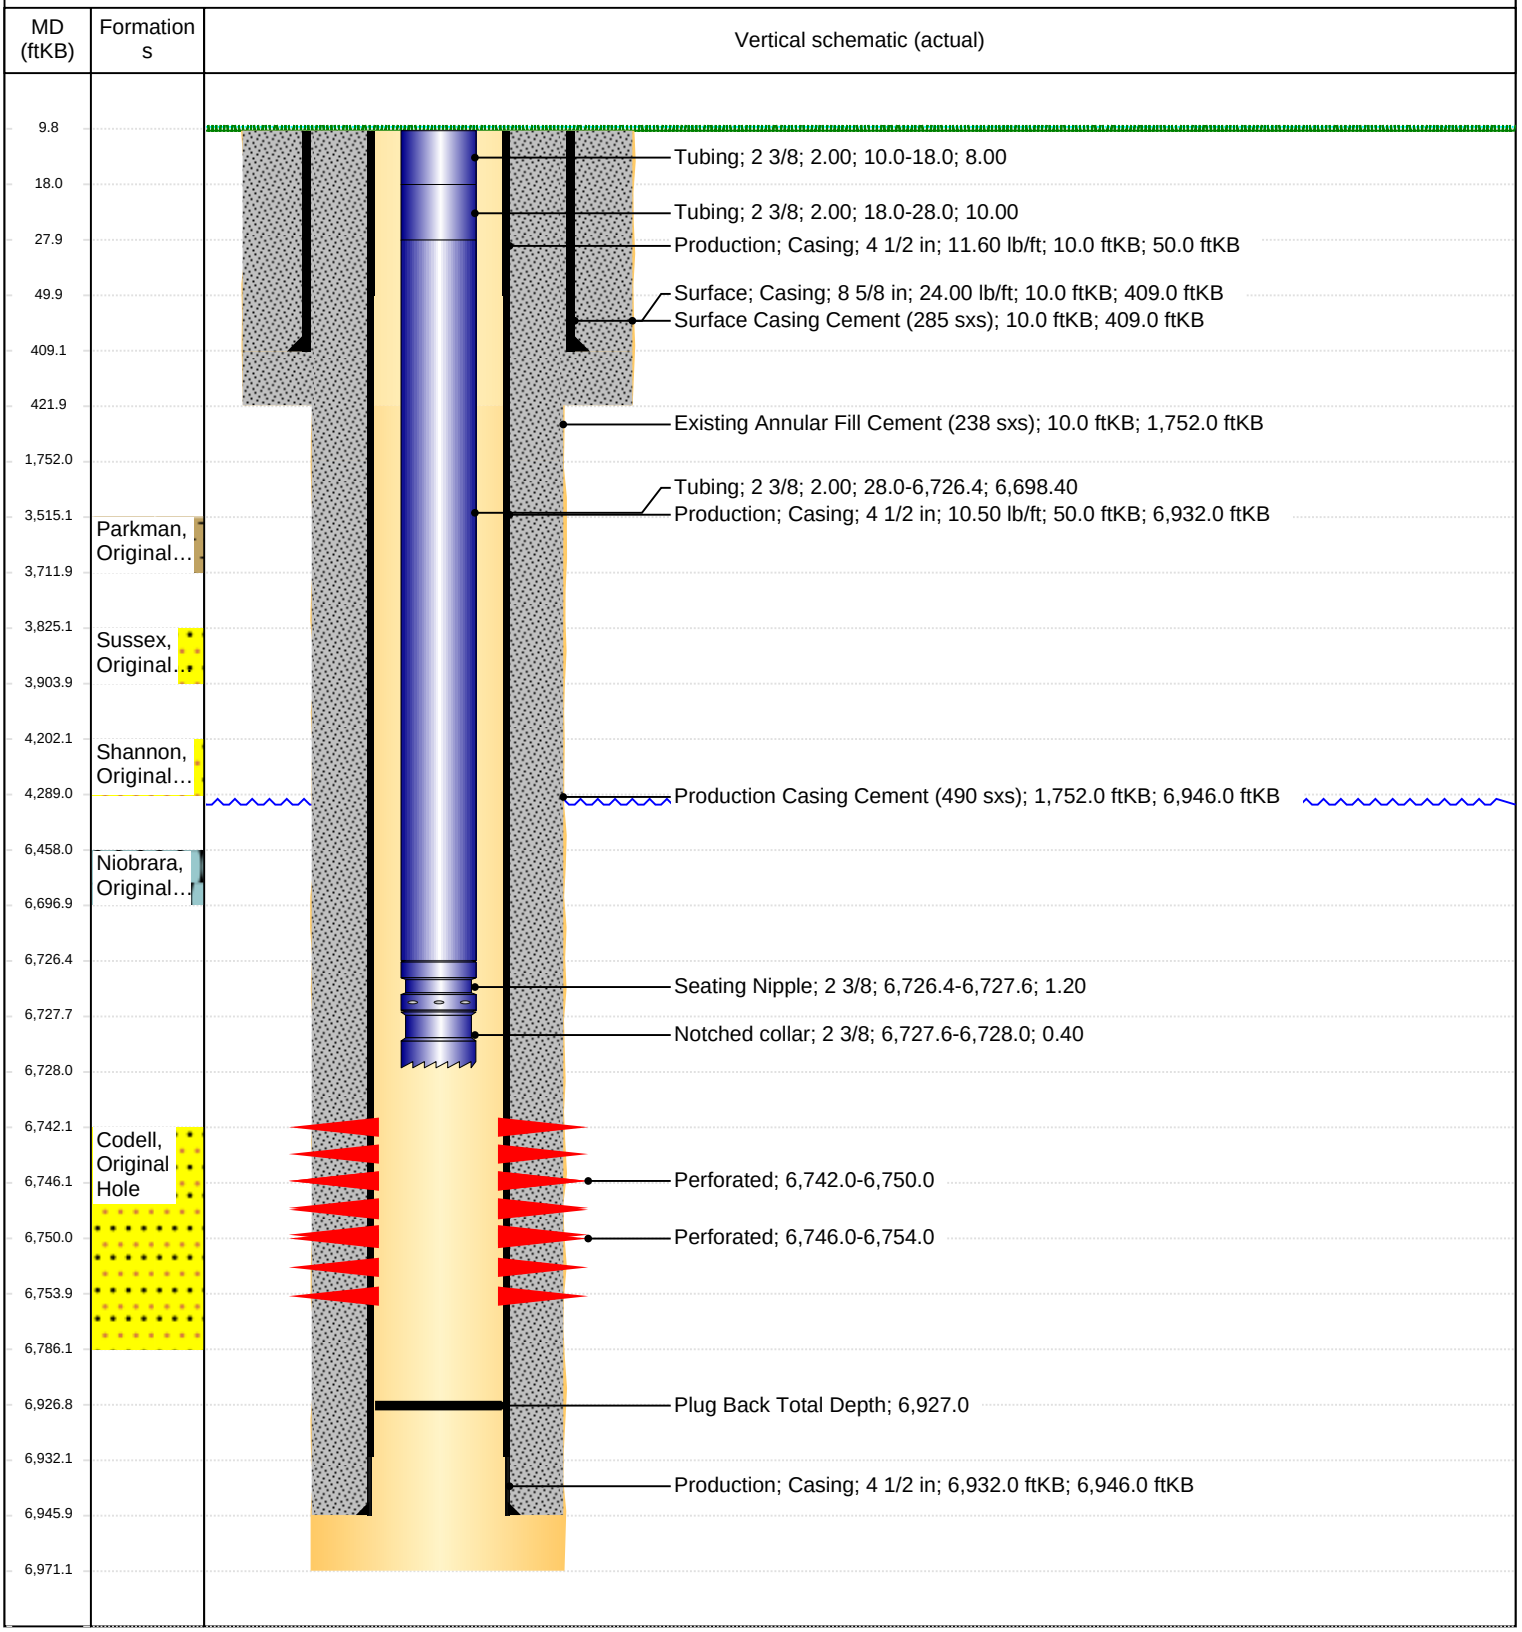
Vertical - Original Hole, 1/17/2018 1:01:46 PM