CATAMOUNT ENERGY PARTNERS: JAQUES #10
1446' FSL, 1409' FEL, SECTION 27, T-33-N, R-8-W, N.M.P.M., LA PLATA COUNTY, CO. GROUND LEVEL ELEVATION: 6728'

PAD DRAWING

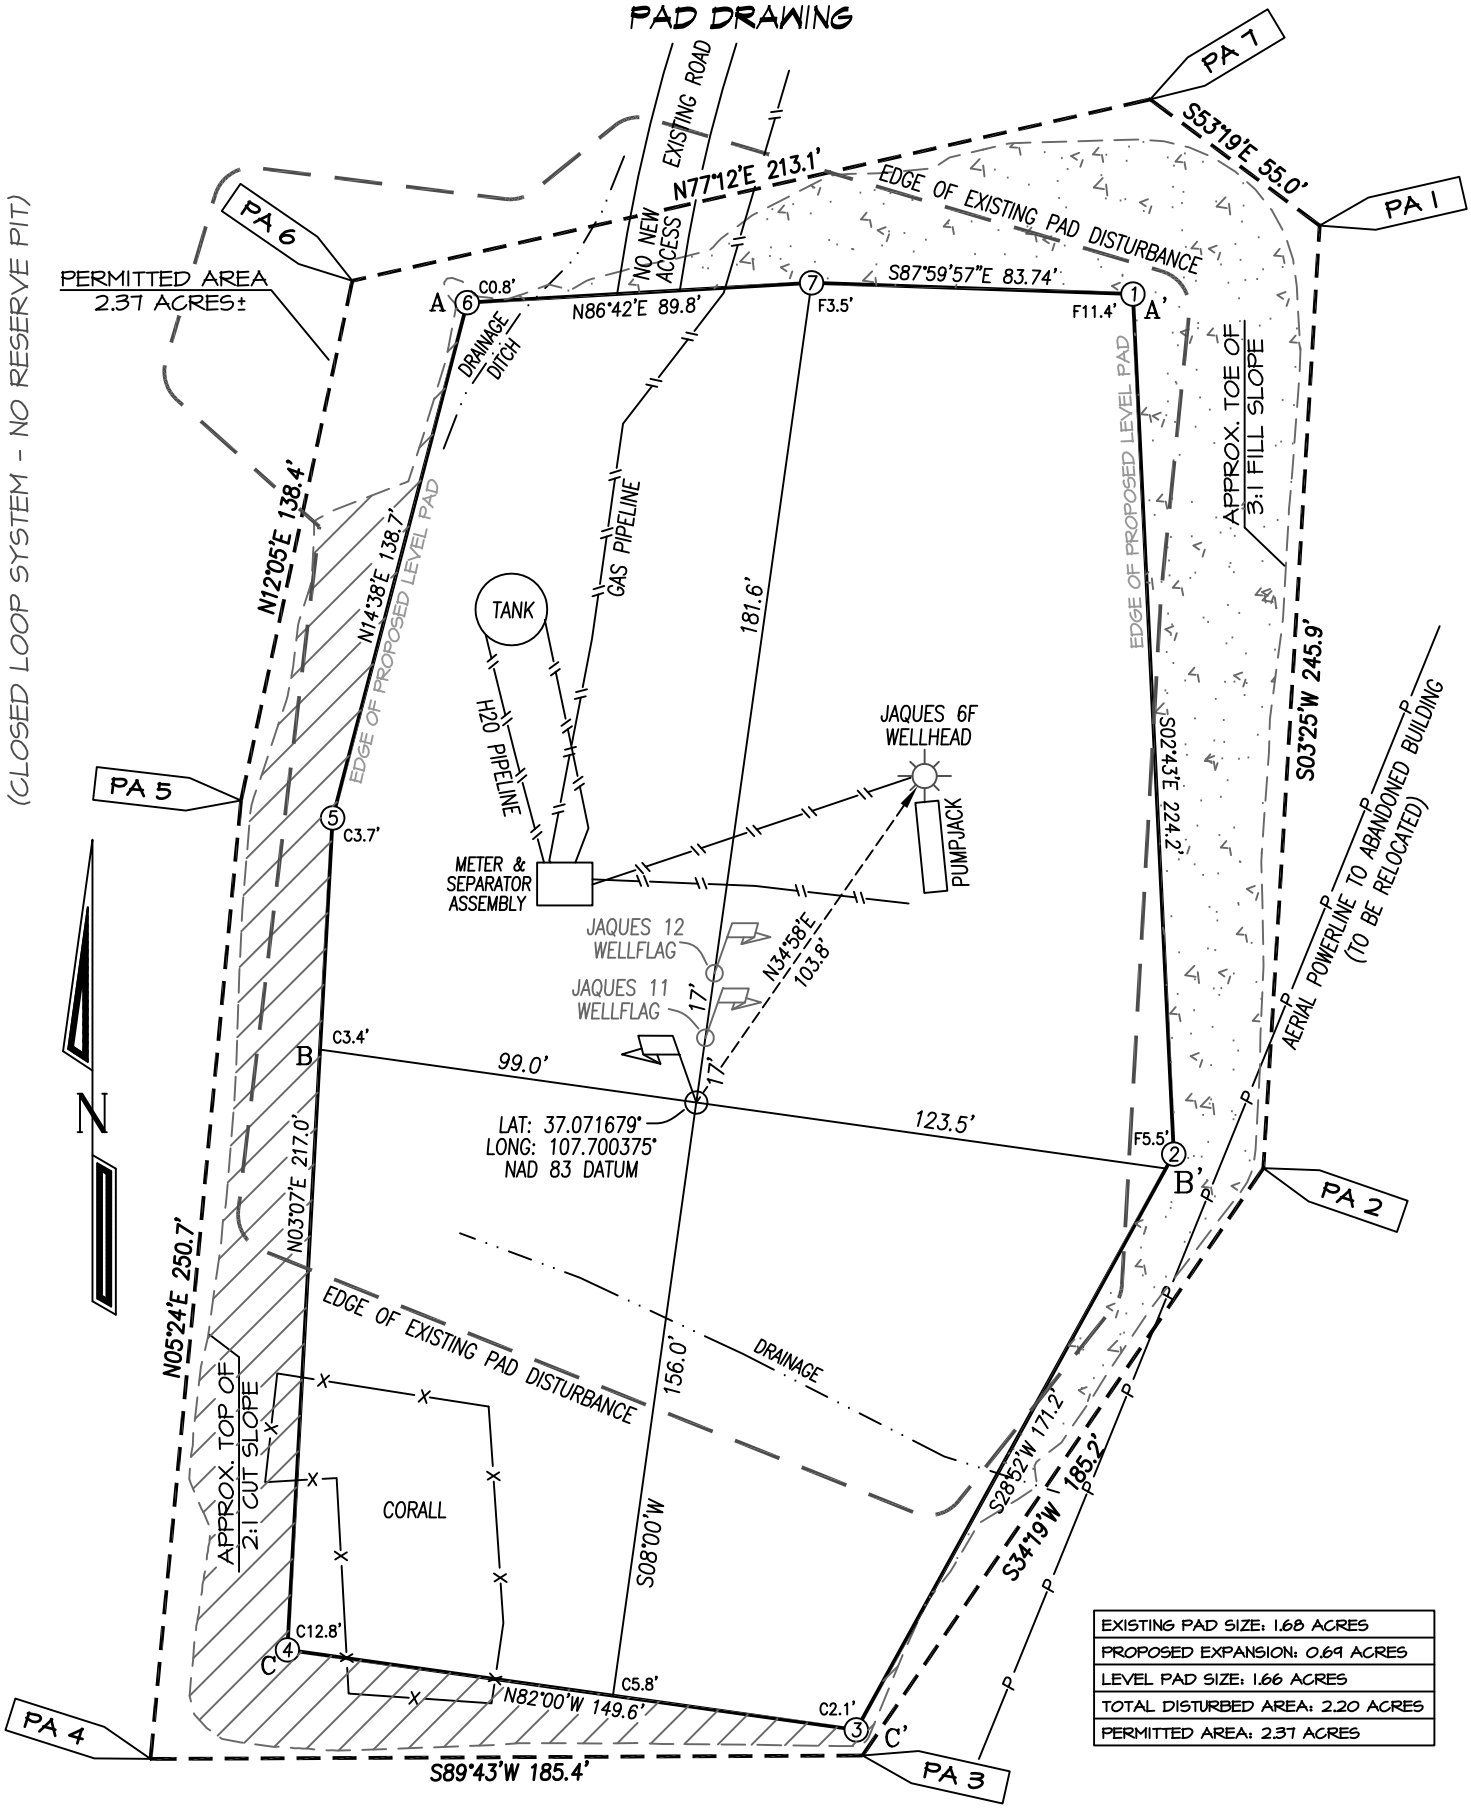

DRAWING SCALE: 1" = 50'	DATE DRAWN: 1/30/18	NORTHSTAR SURVEYING & MAPPING, INC.	FILE NO.CEP24CFA	DRAWN BY: K.R.	CHECKED BY: K.R.