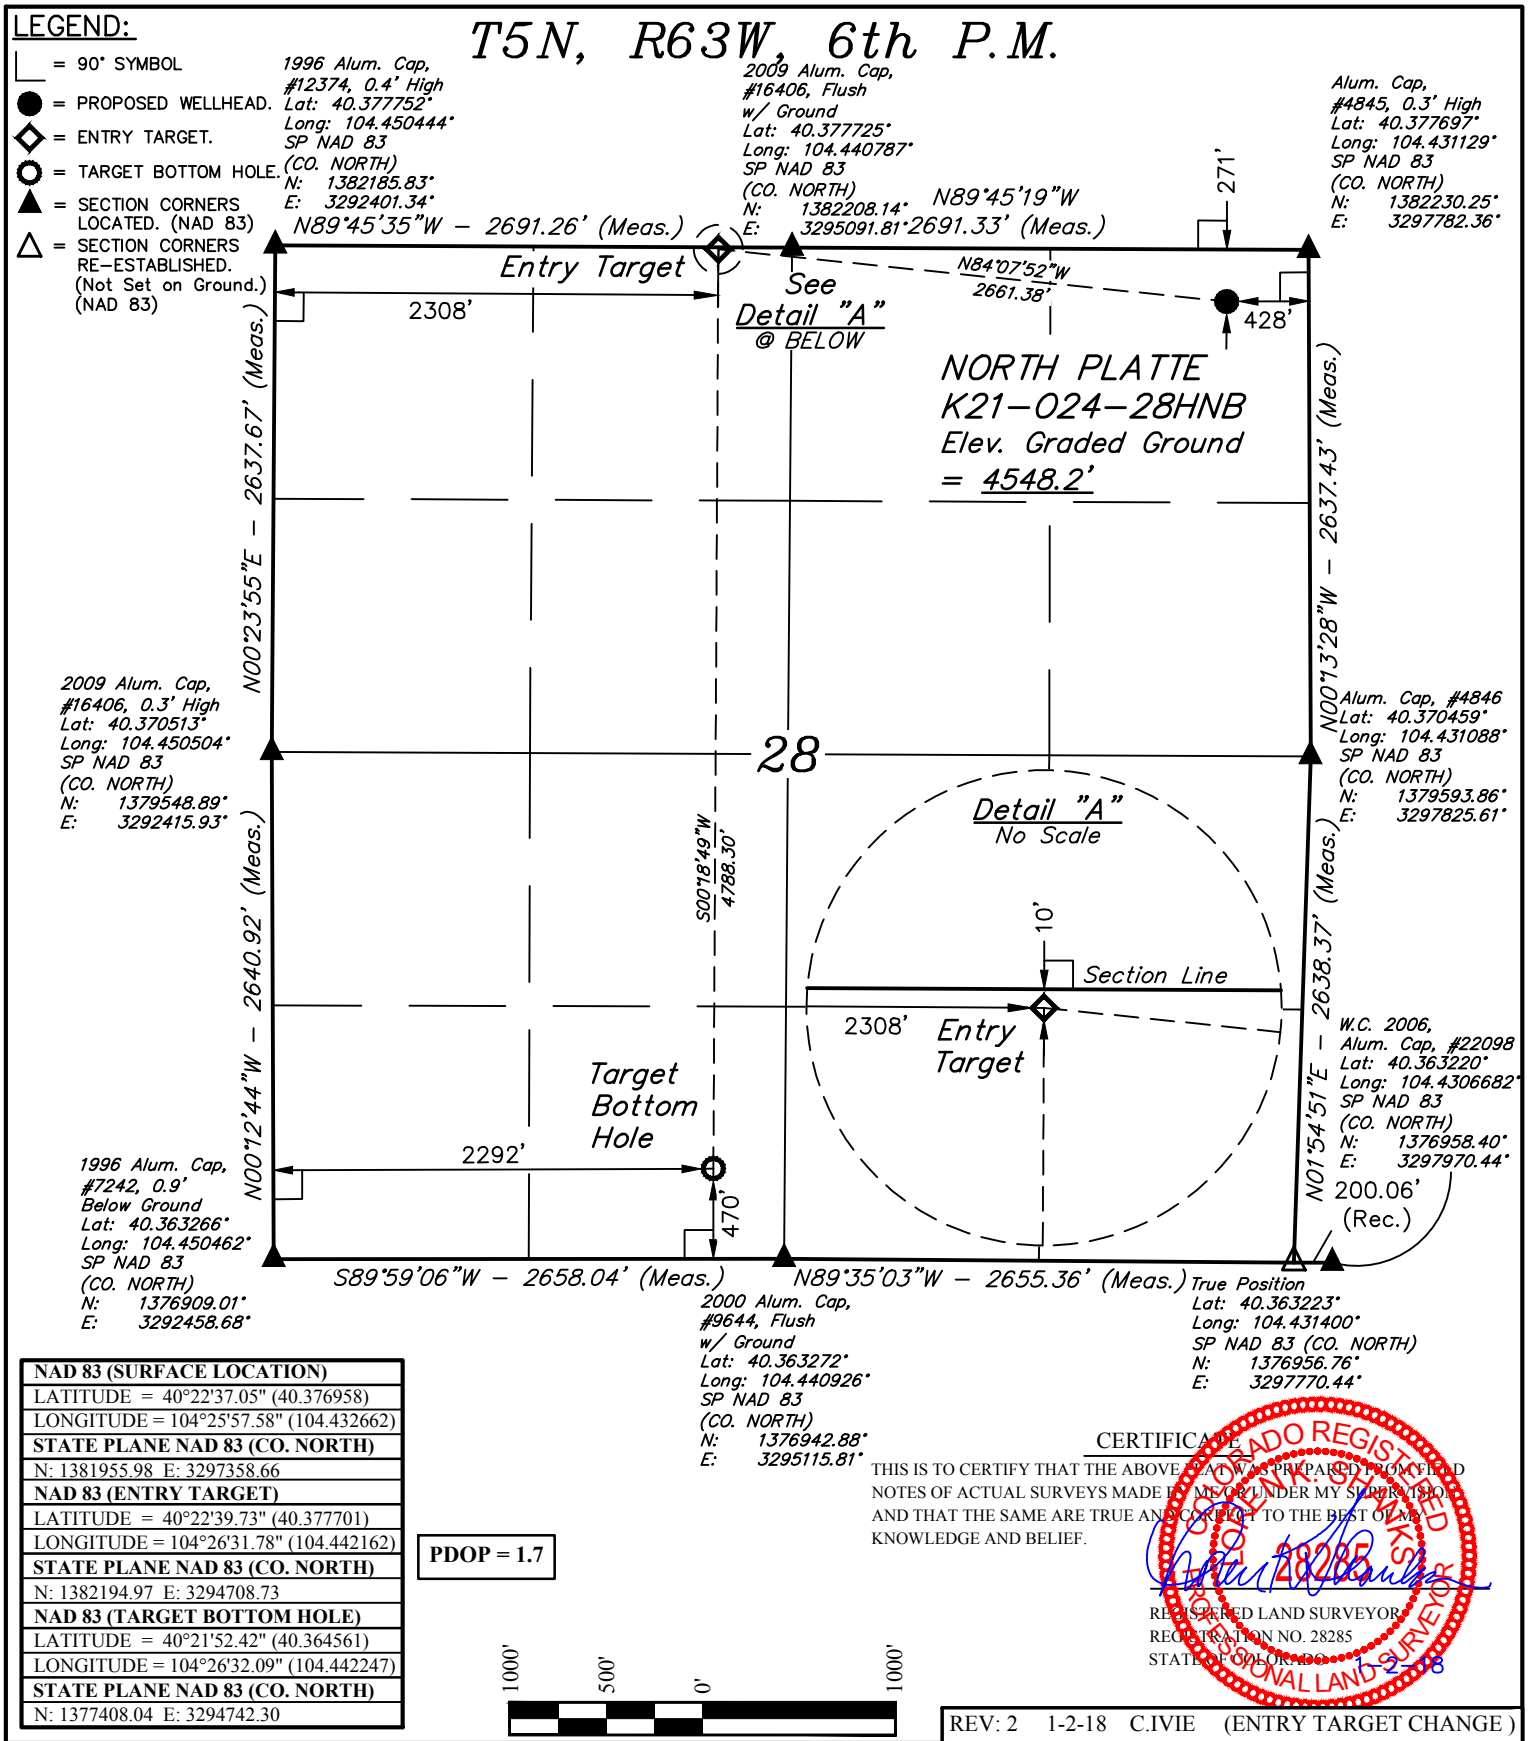

NAD 83 (SURFACE LOCATION)
LATITUDE = 40°22'37.05" (40.376958)
LONGITUDE = 104°25'57.58" (104.432662)
STATE PLANE NAD 83 (CO. NORTH)
N: 1381955.98 E: 3297358.66
NAD 83 (ENTRY TARGET)
LATITUDE = 40°22'39.73" (40.377701)
LONGITUDE = 104°26'31.78" (104.442162)
STATE PLANE NAD 83 (CO. NORTH)
N: 1382194.97 E: 3294708.73
NAD 83 (TARGET BOTTOM HOLE)
LATITUDE = 40°21'52.42" (40.364561)
LONGITUDE = 104°26'32.09" (104.442247)
STATE PLANE NAD 83 (CO. NORTH)
N: 1377408.04 E: 3294742.30

PDOP = 1.7

CERTIFICATE

THIS IS TO CERTIFY THAT THE ABOVE PLAT WAS PREPARED FROM FIELD NOTES OF ACTUAL SURVEYS MADE BY ME OR UNDER MY SUPERVISION AND THAT THE SAME ARE TRUE AND CORRECT TO THE BEST OF MY KNOWLEDGE AND BELIEF.

COLORADO REGISTERED LAND SURVEYOR
MARK SHEFFLER
PROFESSIONAL LAND SURVEYOR

REGISTERED LAND SURVEYOR
REGISTRATION NO. 28285
STATE OF COLORADO

1-2-18

REV: 2 1-2-18 C.IVIE (ENTRY TARGET CHANGE)

BASIS OF BEARINGS

BASIS OF BEARINGS IS A G.P.S. OBSERVATION

BASIS OF ELEVATION

USGS COOPERATIVE BASE NETWORK CONTROL STATION, DESIGNATION 'M414'. NGS DATA SHEET LISTS THE NAVD 88 ELEVATION AS BEING 4600.58 FEET

UINTAH ENGINEERING & LAND SURVEYING

UELS, LLC
Corporate Office * 85 South 200 East
Vernal, UT 84078 * (435) 789-1017

N

BONANZA CREEK ENERGY OPERATING COMPANY, LLC

NORTH PLATTE K21-O24-28HNB
NE 1/4 NE 1/4, SECTION 28, T5N, R63W, 6th P.M.
WELD COUNTY, COLORADO

SURVEYED BY	DALLAS NIELSEN	09-26-16	SCALE
DRAWN BY	M.F.D.	11-03-16	1" = 1000'

WELL LOCATION PLAT