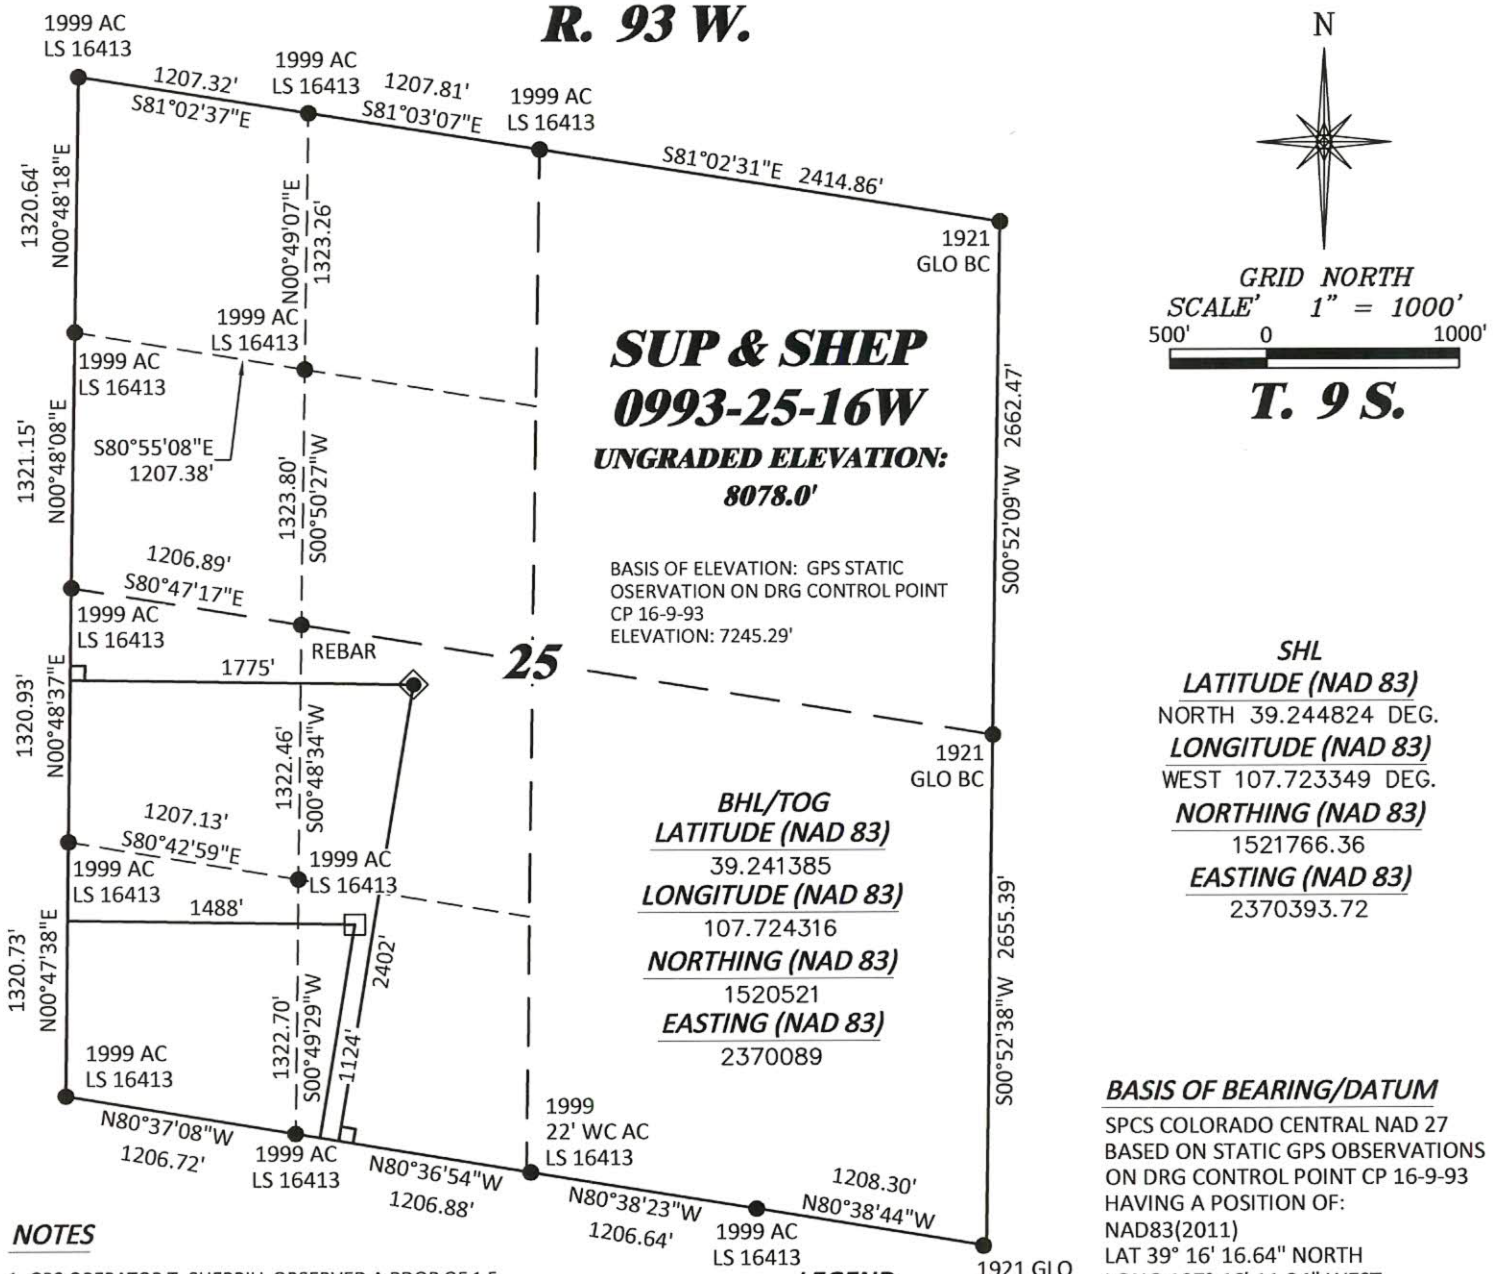

SUP & SHEP 0993-25-16W

UNGRADED ELEVATION: 8078.0'

BASIS OF ELEVATION: GPS STATIC OSERVATION ON DRG CONTROL POINT CP 16-9-93 ELEVATION: 7245.29'

T. 9 S.

BHL/TOG
LATITUDE (NAD 83)
39.241385
LONGITUDE (NAD 83)
107.724316
NORTHING (NAD 83)
1520521
EASTING (NAD 83)
2370089

SHL
LATITUDE (NAD 83)
NORTH 39.244824 DEG.
LONGITUDE (NAD 83)
WEST 107.723349 DEG.
NORTHING (NAD 83)
1521766.36
EASTING (NAD 83)
2370393.72

NOTES

1. GPS OPERATOR T. SHERRILL OBSERVED A PDOP OF 1.5.
2. ALL GPS OBSERVATIONS ARE IN COMPLIANCE WITH COGCC RULE No.215.
3. EXISTING IMPROVEMENTS WITHIN 500' OF LOCATION. SEE LOC. DRAWING.
4. SURROUNDING SURFACE USE IS NATIVE BRUSH, NON CROP RANGELAND.

LEGEND

- WELL LOCATION
- APPROX. BHL
- DENOTES 90° TIE
- FOUND MONUMENT

BASIS OF BEARING/DATUM

SPCS COLORADO CENTRAL NAD 27
BASED ON STATIC GPS OBSERVATIONS ON DRG CONTROL POINT CP 16-9-93 HAVING A POSITION OF:
NAD83(2011)
LAT 39° 16' 16.64" NORTH
LONG 107° 46' 11.24" WEST
NAVD88 ELEVATION: 7245.29'

THE EAST LINE OF THE NE¼ OF SECTION 25, MONUMENTED BY GLO BC'S AND BEARING S 00°52'09" W.

SURVEYOR'S STATEMENT

I, DAVID E. HENDERHAN, AN EMPLOYEE AND AGENT ON BEHALF OF D.R. GRIFFIN & ASSOCIATES, INC. STATE THE PLAT HEREON IS A CORRECT REPRESENTATION OF A SURVEY MADE UNDER MY SUPERVISION ON THE 5th DAY OF MARCH, 2018 OF THE SHOWN SUP & SHEP 0993-25-16W AND THAT THE LOCATION HAS BEEN STAKED ON THE GROUND.

COLORADO LICENSED PROFESSIONAL LAND SURVEYOR
DAVID E. HENDERHAN
3/28/18
38109

COLORADO PLS No. 38109

Notice: In accordance with Colorado State Law, any legal action based upon any defect in this survey plat must commence within three (3) years after first discovery of such defect. In no event, may any action based upon any defect in this survey plat be commenced more than ten (10) years from the date of certification shown hereon.

SUP & SHEP 25-11 PAD

DRG RIFFIN & ASSOCIATES, INC.
(307) 362-5028
1414 ELK ST., ROCK SPRINGS, WY 82901

PLAT OF DRILLING LOCATION IN NESW, SECTION 25, FOR LARAMIE ENERGY, LLC.

DRAWN: 3/20/2018 - TCM	SCALE: 1" = 1000'
REVISED: 3/28/2018 - DEH	DRG JOB No. 21282
WELL NAME CHANGES	A6-25-16W

2402' F/SL, & 1775' F/WL, SECTION 25, T. 9 S., R. 93 W., 6TH P.M., MESA COUNTY, COLORADO