**WELLBORE DIAGRAM**
**Chandler & Associates, LLC**
**Smokey Hill - State #4-22**
Sec. 22, T5S R64W
Arapahoe County, CO
API: 05-005-06602

**Current Wellbore**

4/13/2018
BMC

Notes: DA
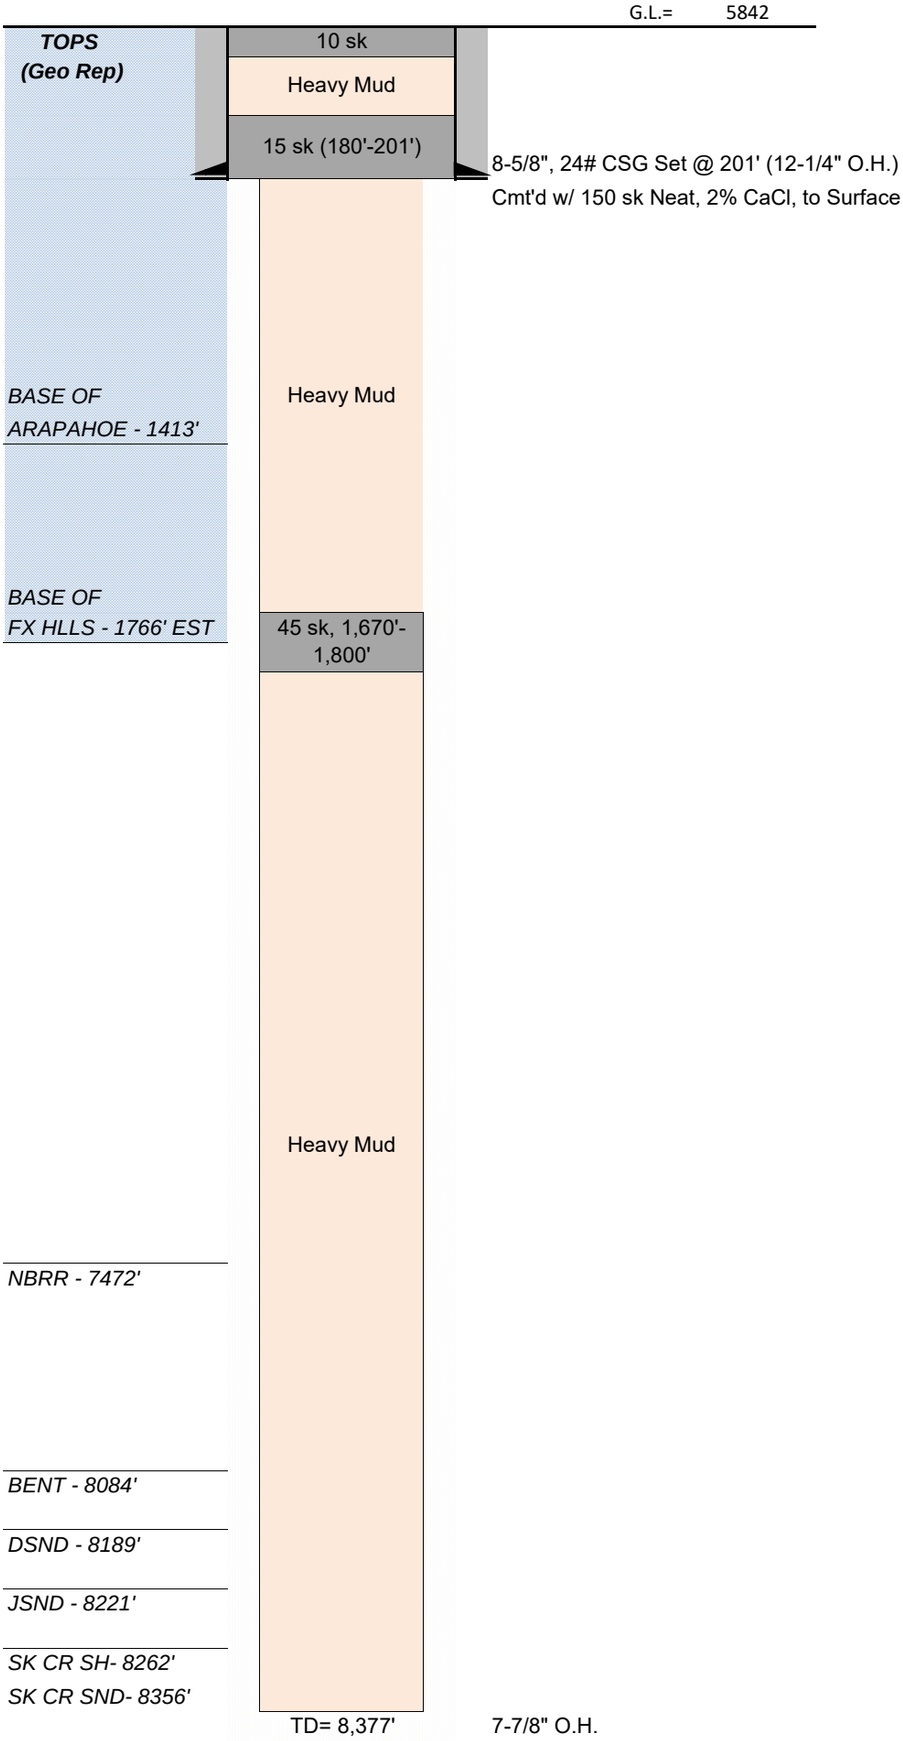
K.B.=
G.L.= 5842