T1S, R66W, 6th P.M.

LEGEND:

- = 90° SYMBOL
- = PROPOSED WELLHEAD.
- = ENTRY POINT.
- = BTM PERF.
- = TARGET BOTTOM HOLE.
- = SECTION CORNERS LOCATED. (NAD 83)
- = SECTION CORNERS RE-ESTABLISHED. (Not Set on Ground.) (NAD 83)

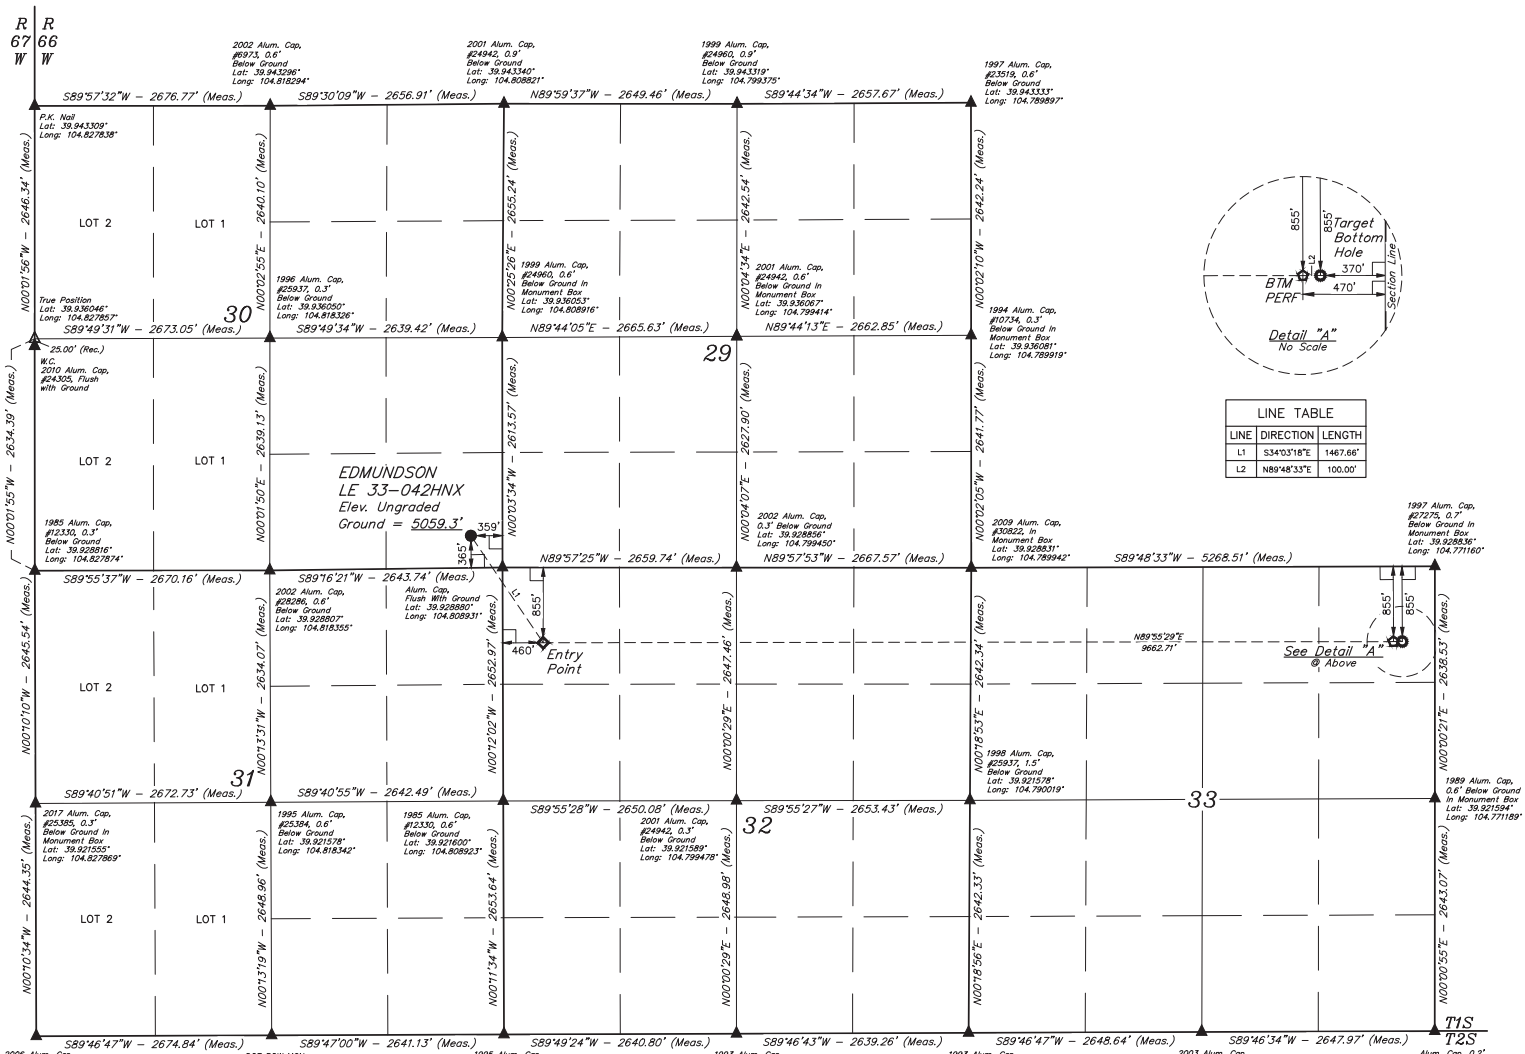

LINE TABLE		
LINE	DIRECTION	LENGTH
L1	S34°03'18"E	1467.66'
L2	N89°48'33"E	100.00'

PDOP = 1.4

1000' 500' 0' 1000'

NAD 83 (SURFACE LOCATION)	NAD 83 (ENTRY POINT)	NAD 83 (BTM PERF)	NAD 83 (TARGET BOTTOM HOLE)
LATITUDE = 39°55'47.54" (39.929872)	LATITUDE = 39°55'35.51" (39.926530)	LATITUDE = 39°55'35.36" (39.926489)	LATITUDE = 39°55'35.36" (39.926489)
LONGITUDE = 104°48'36.75" (104.810208)	LONGITUDE = 104°48'26.24" (104.807289)	LONGITUDE = 104°46'22.24" (104.772845)	LONGITUDE = 104°46'20.96" (104.772488)
NAD 27 (SURFACE LOCATION)	NAD 27 (ENTRY POINT)	NAD 27 (BTM PERF)	NAD 27 (TARGET BOTTOM HOLE)
LATITUDE = 39°55'47.60" (39.929889)	LATITUDE = 39°55'35.56" (39.926545)	LATITUDE = 39°55'35.41" (39.926504)	LATITUDE = 39°55'35.42" (39.926504)
LONGITUDE = 104°48'34.84" (104.809678)	LONGITUDE = 104°48'24.34" (104.806761)	LONGITUDE = 104°46'20.34" (104.772318)	LONGITUDE = 104°46'19.06" (104.771961)

CERTIFICATE OF SURVEY

THIS IS TO CERTIFY THAT THE ABOVE PLAT WAS MADE FROM FIELD NOTES OF ACTUAL SURVEYS MADE BY ME OR UNDER MY SUPERVISION AND THAT THE SAME ARE TRUE AND CORRECT TO THE BEST OF MY KNOWLEDGE AND BELIEF.

COLORADO REGISTERED PROFESSIONAL LAND SURVEYOR 28285

REGISTERED LAND SURVEYOR
REGISTRATION NO. 28285
STATE OF COLORADO
PROFESSIONAL LAND SURVEYOR

05-03-18

REV: 3 05-03-18 K.B. (BP ADD, COMPANY NAME, EP & TBH CHANGE)

BASIS OF BEARINGS

BASIS OF BEARINGS IS A G.P.S. OBSERVATION

BASIS OF ELEVATION

USGS COOPERATIVE BASE NETWORK CONTROL STATION, DESIGNATION "JR 53 5026". NGS DATA SHEET LISTS THE NAVD 88 ELEVATION AS BEING 5028 FEET.

UELS, LLC
Corporate Office * 85 South 200 East
Vernal, UT 84078 * (435) 789-1017

UINTAH ENGINEERING & LAND SURVEYING

N

GREAT WESTERN OPERATING COMPANY

EDMUNDSON LE 33-042HNX
SE 1/4 SE 1/4, SECTION 30, T1S, R66W, 6th P.M.
ADAMS COUNTY, COLORADO

SURVEYED BY	GREG WEIMER, J.C.	03-28-17	SCALE
DRAWN BY	D.COX	04-03-17	1" = 1000'

WELL LOCATION PLAT