Windy Point #1 P&A WBD

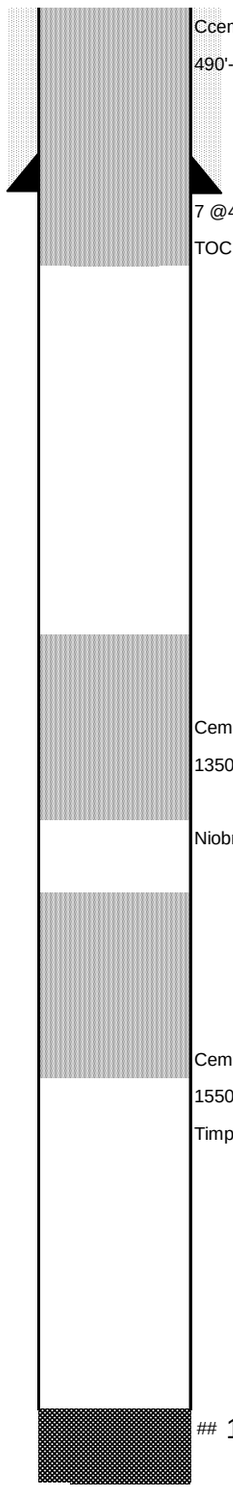

WELL NAME: WINDY POINT #1 **FIELD:** GARCIA - #27950 **LSE#:**

STATE: COLORADO **COUNTY:** LAS ANIMAS #071 **LOCATION:** NWNW 3 34S 62W

API NO: 05-071-09644 **SPUD DATE:** 10/20/2004 **FORMATION:** NIOBRARA-TIMPAS

TD: 1695' **PBTD:** 1693' **ELEVATION:** 6,302 ft GL

PIPE RECORD

CSG	OD	GRADE	THD	WT/FT	TOP	BTM	# JTS
Surf	7.000''	K-55	ST&C	??????	Surf	440'	7
Prod	n/a	n/a	ST&C	n/a	n/a	n/a	??
Tbg	2-3/8	J-55			0'	1477'	

CEMENT & HOLE DATA

BIT SIZE	DEPTH	SX	WT.	TOC
7		87		Surf
6-1/8''	1695'	n/a		n/a

REMARKS:

Set Plug above the Timpas1550' -1450' 25 sx class G Cement.

Set Plug above the Niobrara 100' from 1350' to 1250' cement 25 sx cement Class G

Set Surface plug 50' Below the base of the 7'' surface casing, 490' to surface.

LOGS

COMPENSATED DENSITY/NEUTRON, SINGLE INDUCTION,

CAPACITIES		(bbl/ft)	(ft/bbl)	(cf/ft)
TBG: 2-3/8 in. #				
CSG: n/a in. n/a#				
VOLUME BETWEEN		**(bbl/ft)**	**(ft/bbl)**	**(cf/ft)**
TBGxCSG:	n/ax2-3/8			
TBGxCSG:				
CSGxHOLE:				
TBGxHOLE:				
TBGxHOLE:				

PERFORATION RECORD

TOP	BTM	ZONE	STATUS	SPF
850'	890'	APISHAPA		n/a
1325'	1350'	TIMPAS		n/a

Packer / Tubing Detail as of 10/1/97	ID (in)	OD (in)	Length Feet	Depth Feet
48 jts 2-3/8" tbg				???
Expendable check				
F nipple				

PREPARED BY: Jubal **OFFICE:** 303-797-5417

DATE: 6/18/2018 **FAX:** 303-797-5418

Updated: