noble energy

Proposed Vertical P&A WBD

Offset wells within 1 mile	
Type	Depth
Water Well	58

Well Name: SWANSON 28-21

API	Quarter 3	Quarter 4	Section	Township	Township N/S Dir	Range	Range E/W Dir	County/Parish	State/Province	TD (max) (f...
05-123-19250	NE	NW	28	6	N	66	W	WELD	COLORADO	7,250.0
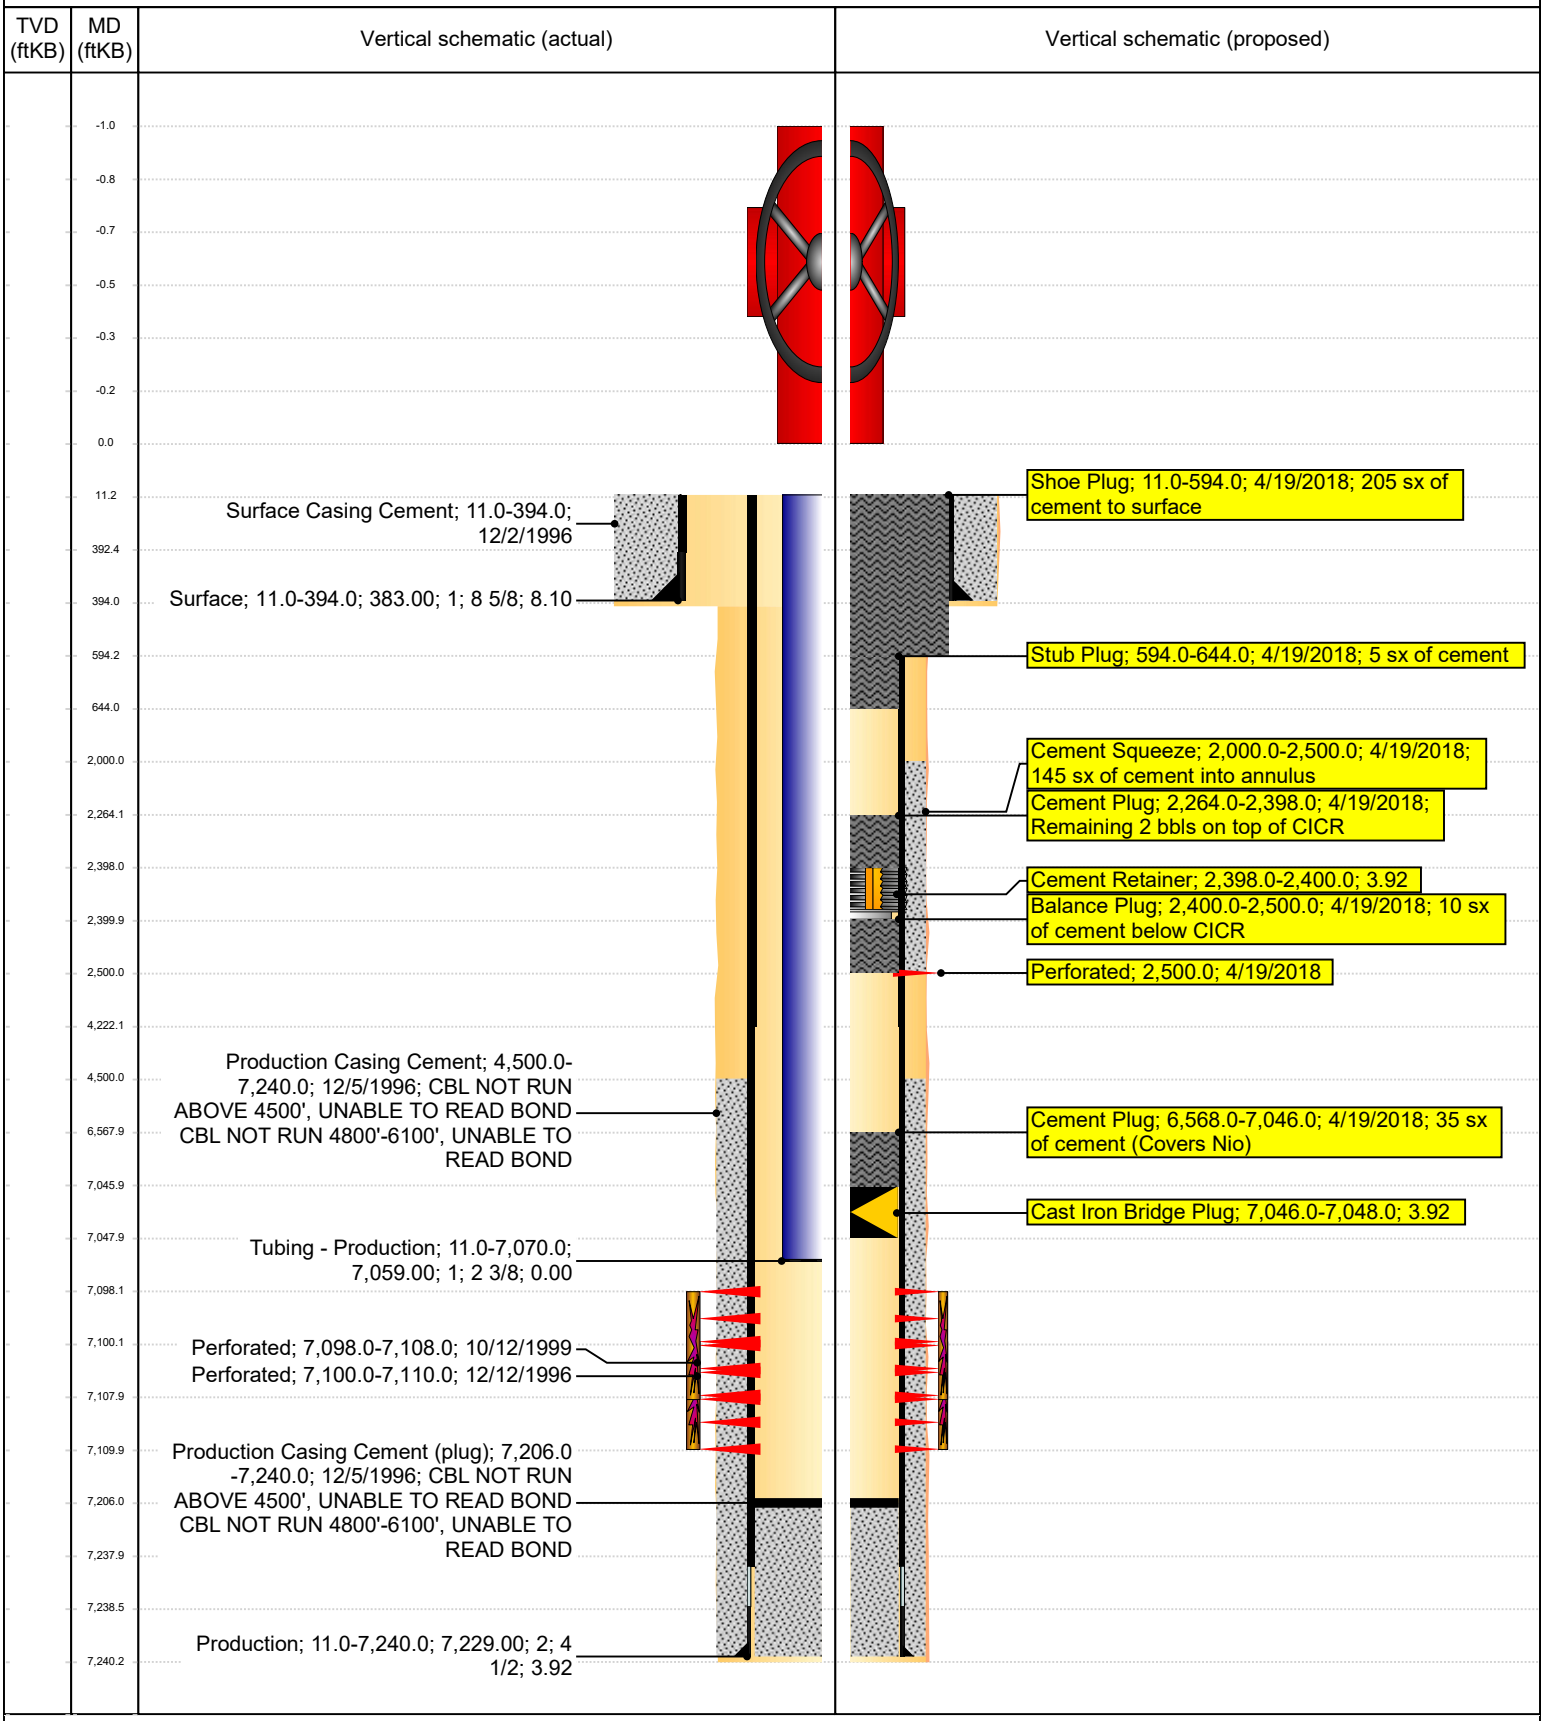
VERTICAL - ORIGINAL HOLE, 6/21/2018 2:17:03 PM