Proposed P&A Procedure Schematic

Well Name: SCHAAL 20-44

API	Surface Legal Location	Field Name	License #	County	State/Province
0512328037	SESE 20 4N68W 6 PM	WATTENBERG		WELD	COLORADO
Well Configuration Type	**Well Status**	**Operator**	**Ground Elevation (ft)**	**PBTD (All) (ftKB)**	**Total Depth All (TVD) (ftKB)**
VERTICAL	PRODUCING	EXTRACTION OIL & GAS, INC.	4,903.00	ORIGINAL HOLE - 6,193.0	

Production Route	Directions To Well
ROUTE E4: STOKER, LAWHEAD	
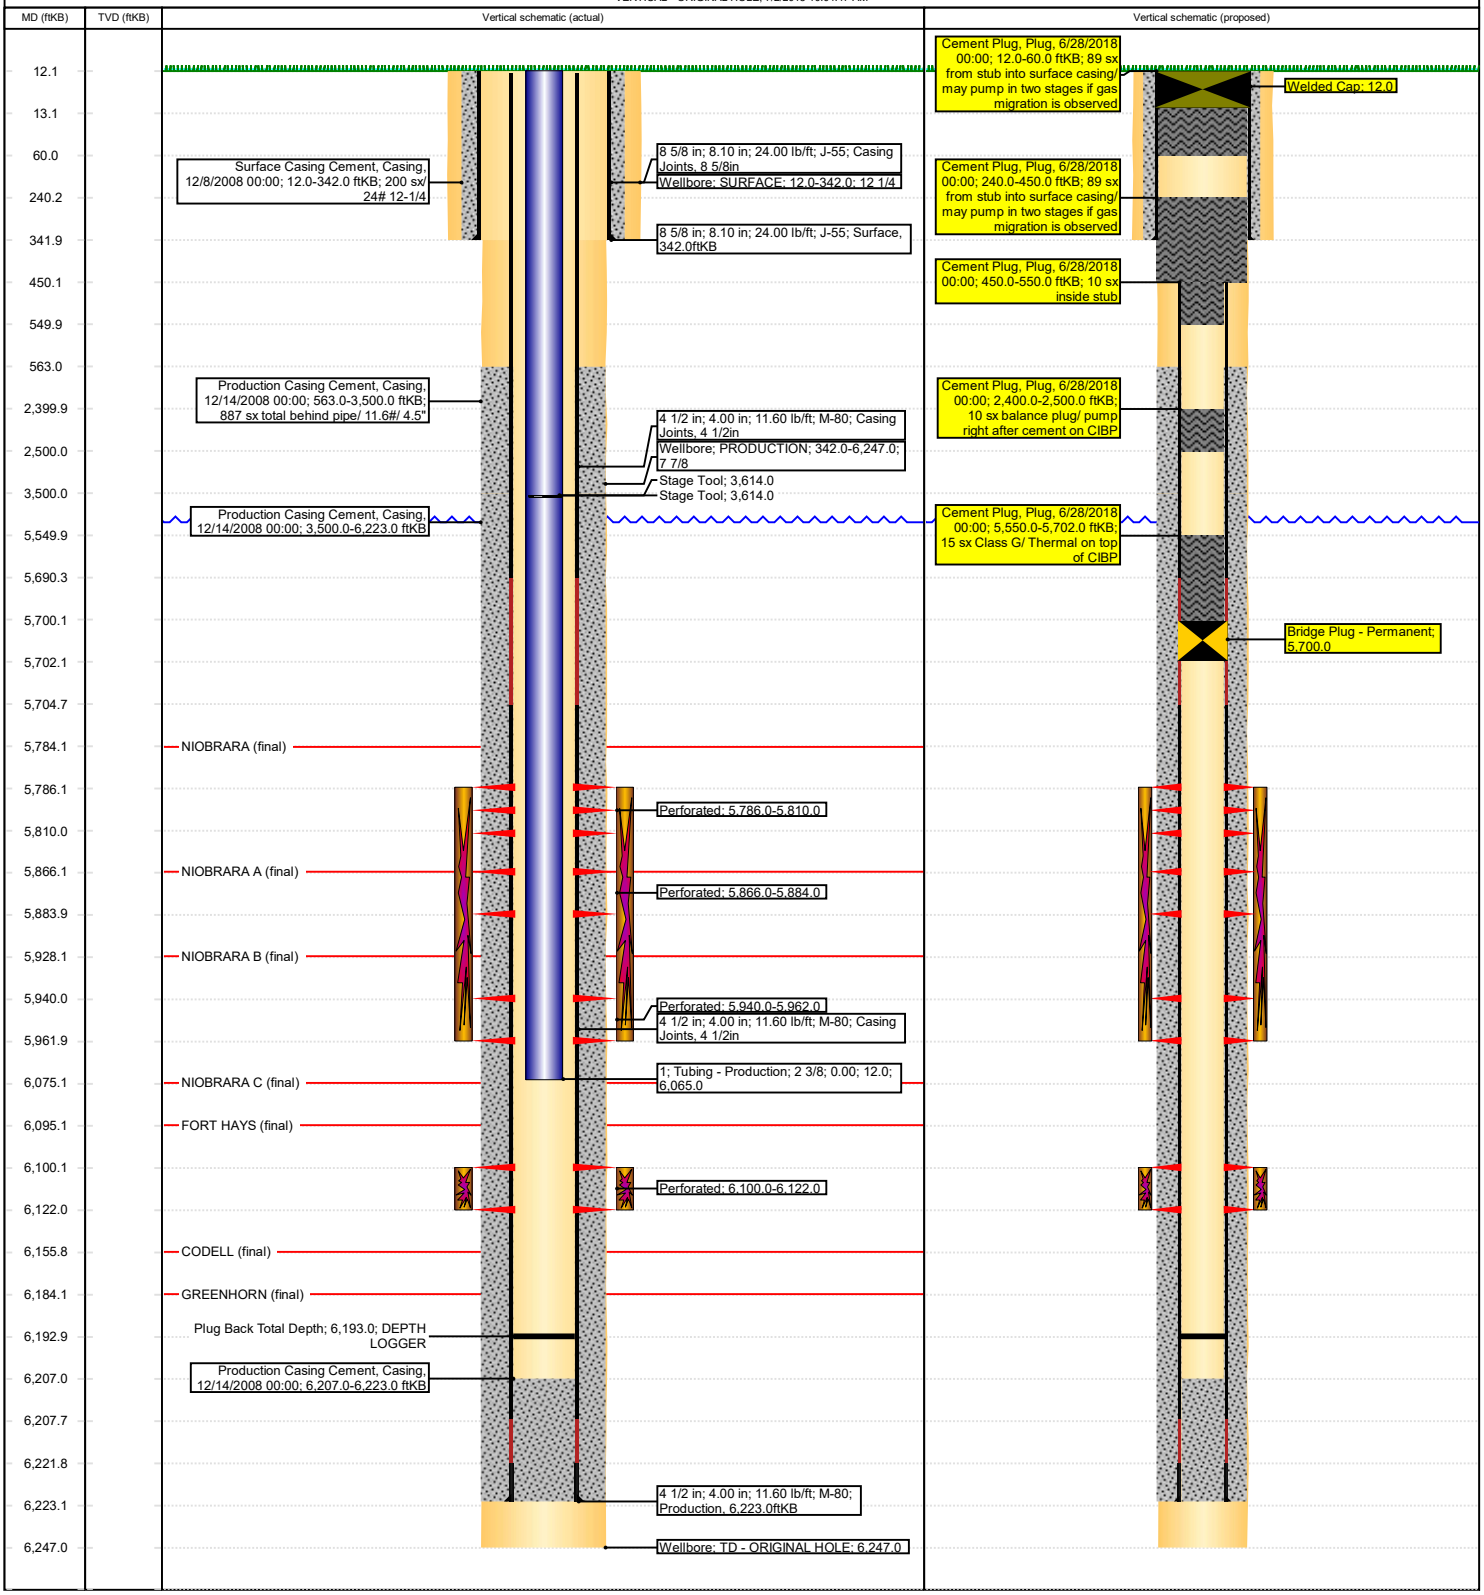
VERTICAL - ORIGINAL HOLE, 7/2/2018 10:04:47 AM