Proposed Well Bore Diagram

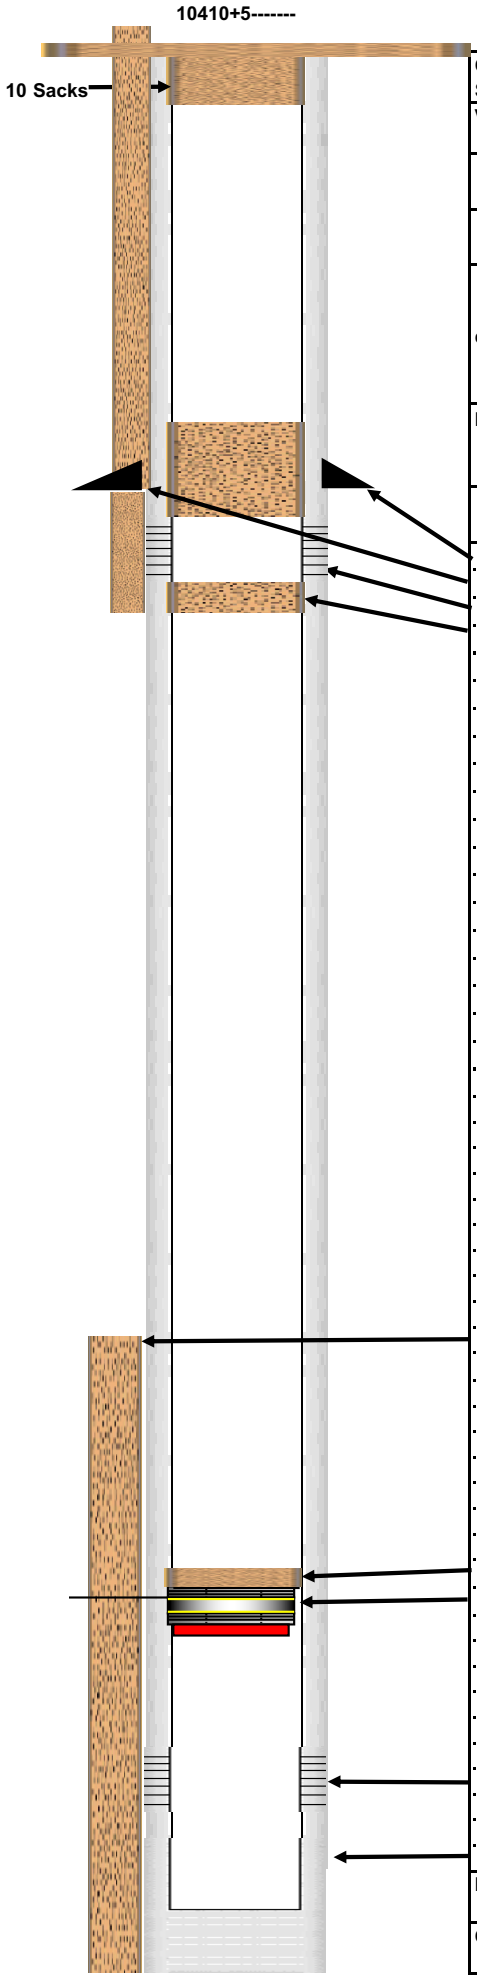

COMPANY Schneider Energy Services, Inc.				**DATE** 7/9/18	
Veeman 23-5 API 05-087-08144, NESW, Sec 5, 3N, 59W					
Surface Casing 8-5/8"	**Weight** 24#	**Grade** J-55	**Thread** LT&C	**Depth** 322'	
Prod Casing 4-1/2"	**Weight** 11.6#	**Grade** J-55	**Thread** LT&C	**Depth** 6280'	
drill pipe	**First String**	**Size**	**Weight**	**Grade**	**Thread** / **Depth**
	Second String	**Size**	**Weight**	**Grade**	**Thread** / **Depth**
Prepared for:		**Perforations:** J-Sand 6161'-6169'			

ITEM No#	Length	Description	ID	OD	Depth
1		8-5/8" Surface Casing @ 322'.			322.00
2		320 sacks of surface cement			
3		Squeese Holes @ 370'.			
4		40 Sacks of cement			
		Top of cement @ 5180'			
		Bran-Dex CBL dates 11/1/06			
		2 Sacks of Cement			
		CIBP Set @ 6110'			6110.00
		J-Sand Perfs 6161' - 6969'			6161.00
		4-1/2" Casing landed @ 6280'.			6280.00

PREPARED BY Jeff Schneider	**PHONE:** 970-381-9588	
OFFICE 970-867-9437	**PHONE**	**INVOICE #**