Current Well Bore Diagram

10410+5-------

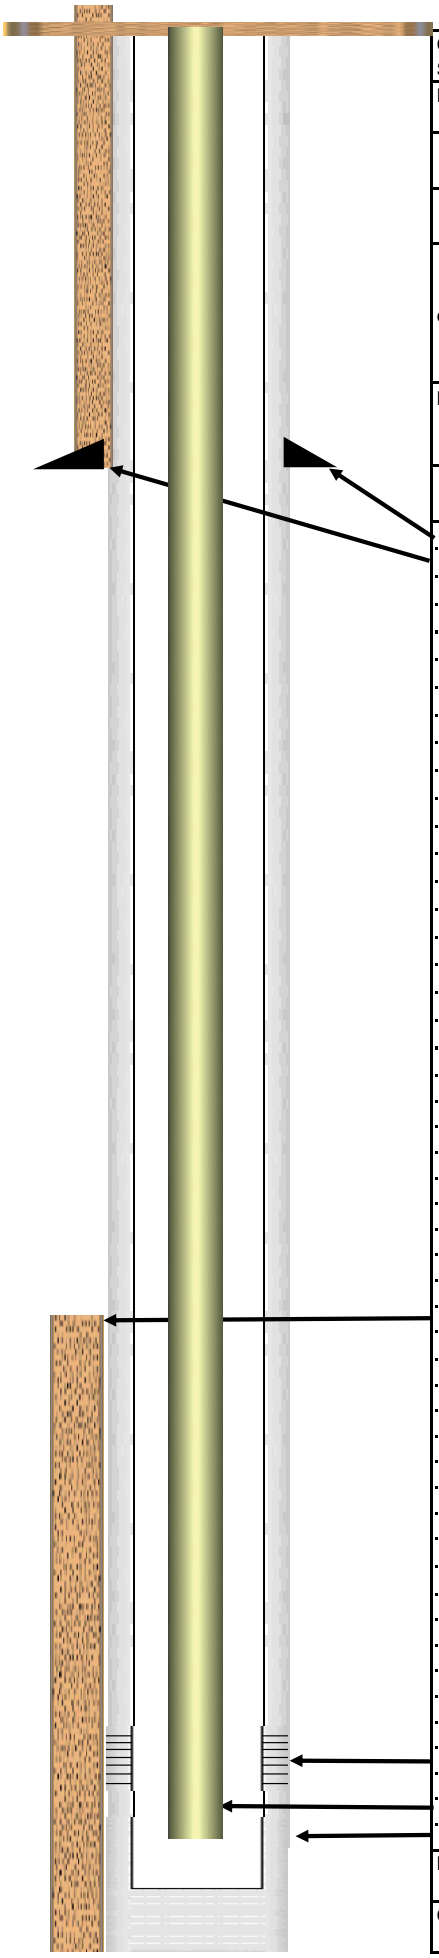

COMPANY					DATE
Schneider Energy Services, Inc.					7/9/18
Lisle 1 Re-Entry API 05-087-07146, NENE, Sec 3, 5N, 58W					
Surface Casing	**Weight**	**Grade**	**Thread**	**Depth**	
9-5/8"	20#	J-55	LT&C	175'	
Prod Casing	**Weight**	**Grade**	**Thread**	**Depth**	
5-1/2"	17#	J-55	LT&C	6154'	
drill pipe	**First String**	**Size**	**Weight**	**Grade**	**Thread** / **Depth**
	Second String	**Size**	**Weight**	**Grade**	**Thread** / **Depth**
Prepared for:		**Perforations:** D-Sand 6054'-6060'			

ITEM No#	Length	Description	ID	OD	Depth
1		9-5/8" Surface Casing @ 175'.			175.00
2		95 sacks of surface cement			
		Top of cement @ 4780'			4780.00
		Bran-Dex CBL dates 11/24/03			
		D-Sand Perfs 6054' - 6060'			6054.00
		2-3/8" Production tubing landed @ 6100'			6100.00
		5-1/2" Casing landed @ 6154'.			6154.00

PREPARED BY	PHONE:	
Jeff Schneider	970-381-9588	
OFFICE	**PHONE**	**INVOICE #**
970-867-9437		