**Whiting Oil & Gas Corp**
**1700 Broadway, Suite 2300**
**Denver, CO 80290**
**(303) 837-1661**

# RAZOR 25P-2414

| Well Name | API Number | County |
|---|---|---|
| RAZOR 25P-2414 | 051234264300 | Weld |

| Section | Township | Township N/S Dir | Range | Range E/W Dir | Meridian | Quarter 1 | Quarter 2 |
|---|---|---|---|---|---|---|---|
| 25 | 10 | N | 58 | W | | SE | SE |

Lateral/Horizontal - Original Hole, 7/6/2018 1:58:32 PM

Vertical schematic (actual)

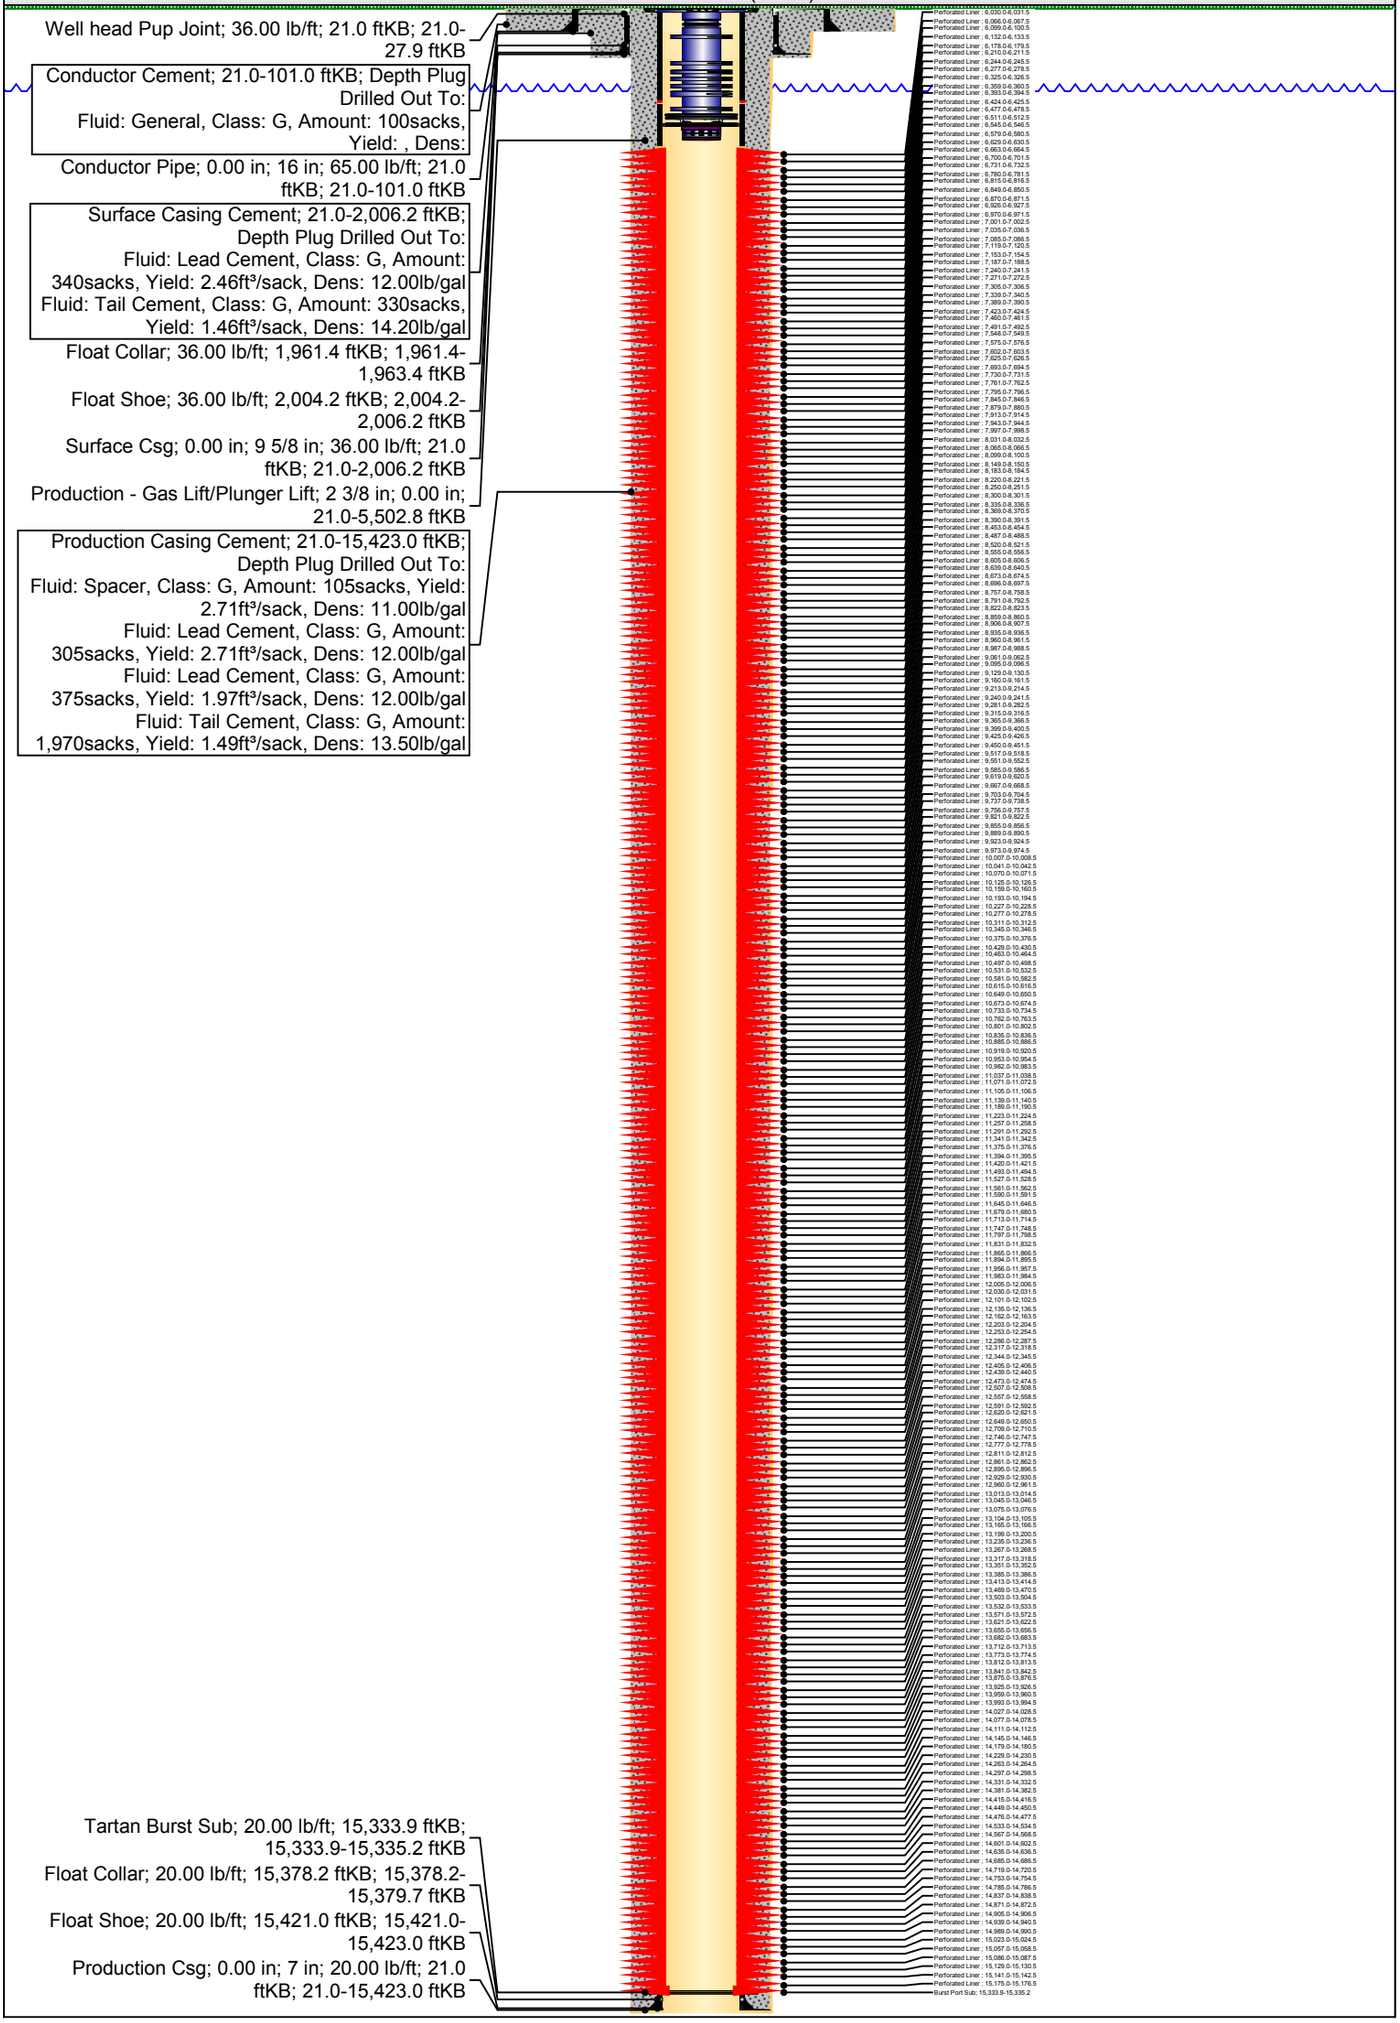




**Report Date: 7/6/2018**