MULTI WELL PLAN

MERLIN PAD

SW 1/4 NW 1/4 SECTION 29, TOWNSHIP 6 NORTH, RANGE 67 WEST, 6TH P.M.

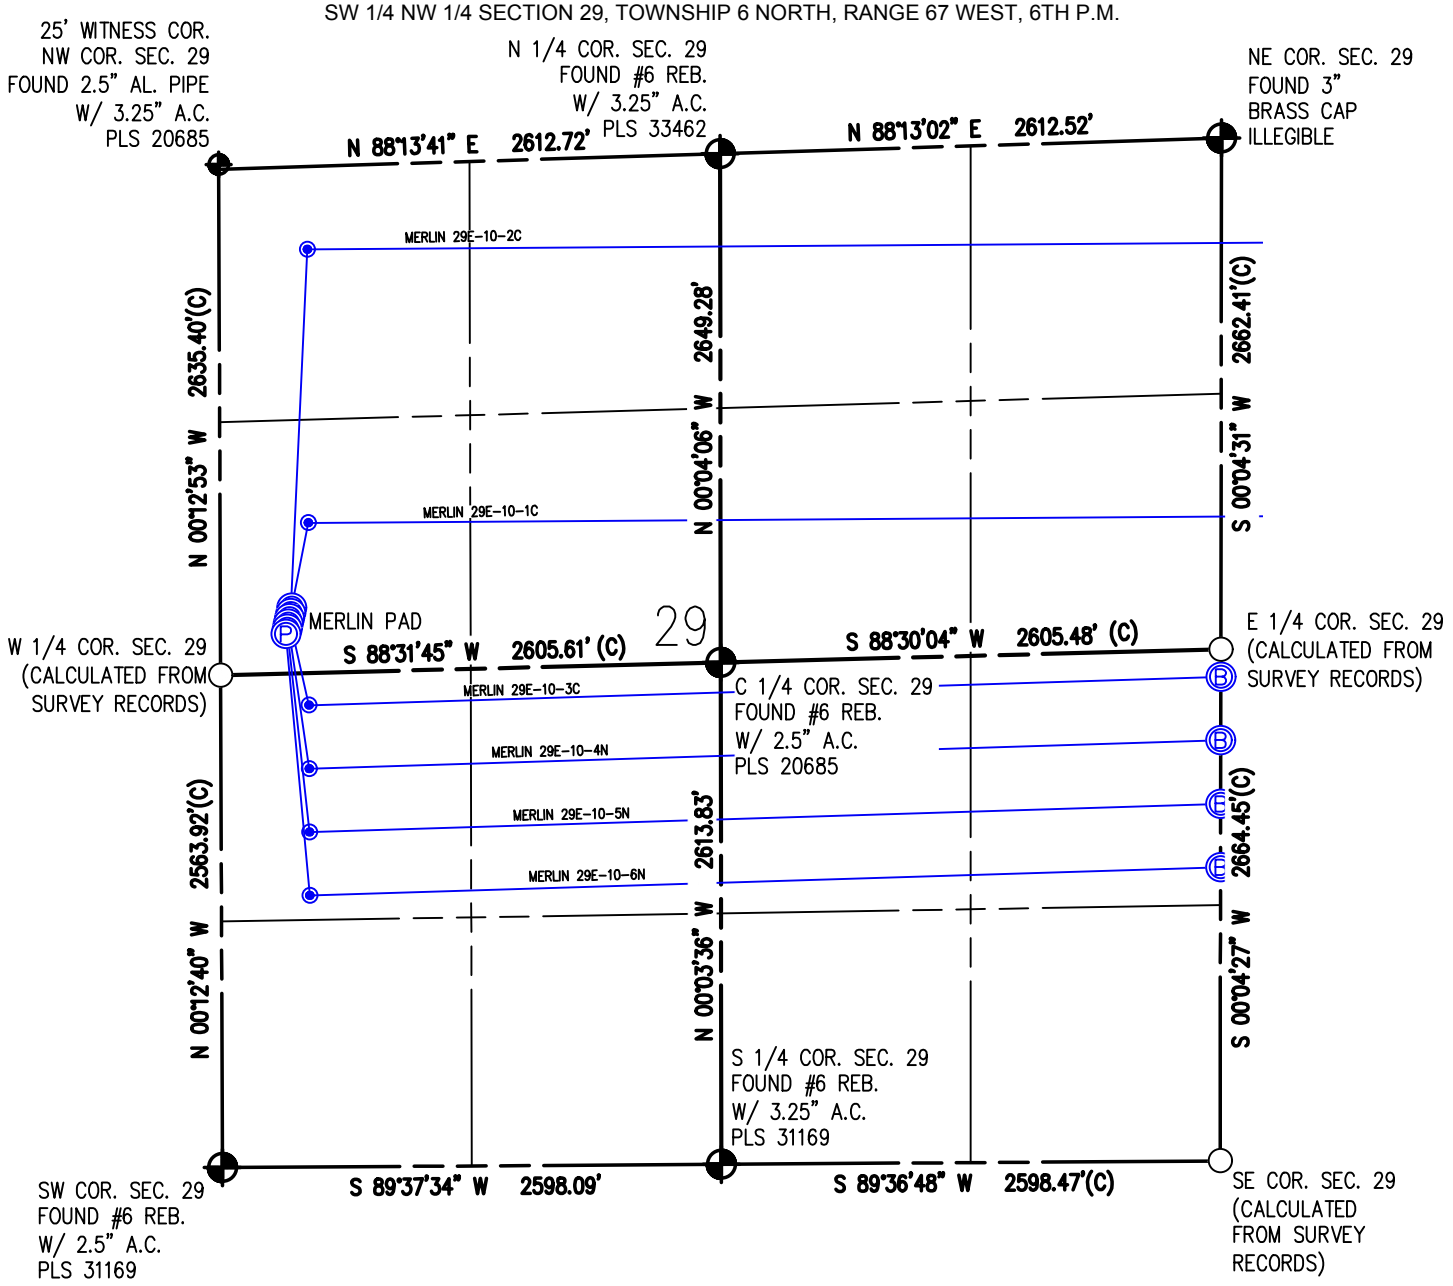

LEGEND

- ⊕ – FOUND/SET SURVEY MONUMENT PER MONUMENT RECORD EXCEPTIONS NOTED.
- ○ – CALCULATED SURVEY MONUMENT POSITION
- (C) – CALCULATED DIMENSION

EXTRACTION Oil & Gas

DRAWN BY	CHECKED BY
RPM	AAD
INITIAL SUBMITTAL	2/14/2018
REVISED	2/21/2018
DRAWING SIZE	8.5" X 11"
JOB NO.	EXT06N67W30-02
SHEET 1 OF 3	

BASELINE Engineering - Planning - Surveying

4007 S. LINCOLN AVENUE, SUITE 405 ~ LOVELAND, COLORADO 80537
P: 970.353.7600 ~ F: 970.353.7601 ~ www.baselinecorp.com

M:\co – Well Head Staking\EXT06N67W30-02 (RAINDANCE CENTER)\Drawings\EXT06N67W30-02 (MERLIN) – 2A.dwg, 2/21/2018 7:48:26 PM, Joyme Hobin

MULTI WELL PLAN

MERLIN PAD

SW 1/4 NW 1/4 SECTION 29, TOWNSHIP 6 NORTH, RANGE 67 WEST, 6TH P.M.

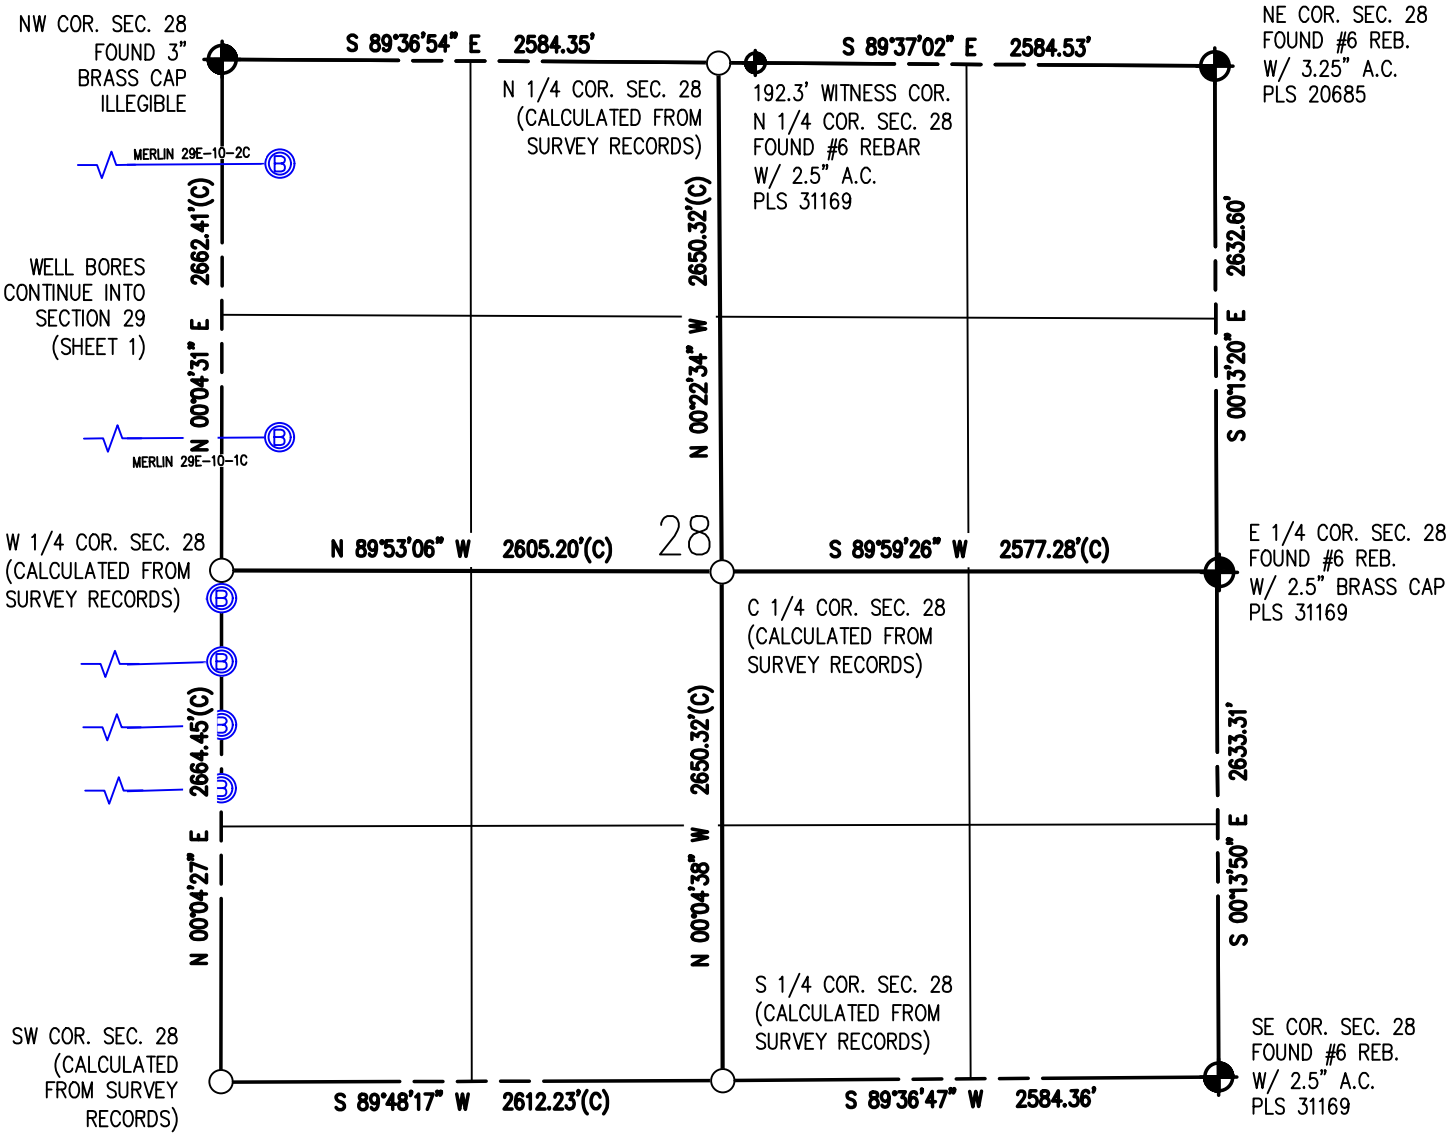

LEGEND

- ⊕ – FOUND/SET SURVEY MONUMENT PER MONUMENT RECORD EXCEPTIONS NOTED.
- ○ – CALCULATED SURVEY MONUMENT POSITION
- (C) – CALCULATED DIMENSION

EXTRACTION Oil & Gas

DRAWN BY	CHECKED BY
RPM	AAD

INITIAL SUBMITTAL	2/14/2018
REVISED	2/21/2018
DRAWING SIZE	8.5" X 11"
JOB NO.	EXT06N67W30-02
SHEET 1 OF 3	

BASELINE Engineering - Planning - Surveying
4007 S. LINCOLN AVENUE, SUITE 405 - LOVELAND, COLORADO 80537
P: 970.353.7600 - F: 970.353.7601 - www.baselinecorp.com

M:\co – Well Head Staking\EXT06N67W30-02 (RAINDANCE CENTER)\Drawings\EXT06N67W30-02 (MERLIN) – 2A.dwg, 2/21/2018 7:48:31 PM, Jayme Hobin

MULTI WELL PLAN

MERLIN PAD

SW 1/4 NW 1/4 SECTION 29, TOWNSHIP 6 NORTH, RANGE 67 WEST, 6TH P.M.

NOTES (SURFACE HOLES):

MERLIN 29E-10-1C TO BE AT 2295' FNL, 372' FWL, SEC. 29
MERLIN 29E-10-2C TO BE AT 2322' FNL, 365' FWL, SEC. 29
MERLIN 29E-10-3C TO BE AT 2349' FNL, 359' FWL, SEC. 29
MERLIN 29E-10-4N TO BE AT 2376' FNL, 353' FWL, SEC. 29
MERLIN 29E-10-5N TO BE AT 2404' FNL, 347' FWL, SEC. 29
MERLIN 29E-10-6N TO BE AT 2431' FNL, 341' FWL, SEC. 29

NOTES (ENTRY POINTS):

MERLIN 29E-10-1C TO BE AT 1855' FNL, 460' FWL, SEC. 29
MERLIN 29E-10-2C TO BE AT 431' FNL, 460' FWL, SEC. 29
MERLIN 29E-10-3N TO BE AT 2405' FSL, 460' FWL, SEC. 29
MERLIN 29E-10-4N TO BE AT 2074' FSL, 460' FWL, SEC. 29
MERLIN 29E-10-5N TO BE AT 1744' FSL, 460' FWL, SEC. 29
MERLIN 29E-10-6N TO BE AT 1414' FSL, 460' FWL, SEC. 29

NOTES (BOTTOM HOLES):

MERLIN 29E-10-1C TO BE AT 1966' FNL, 300' FWL, SEC. 28
MERLIN 29E-10-2C TO BE AT 542' FNL, 300' FWL, SEC. 28
MERLIN 29E-10-3C TO BE AT 2520' FSL, 0' FEL, SEC. 29
MERLIN 29E-10-4N TO BE AT 2190' FSL, 0' FEL, SEC. 29
MERLIN 29E-10-5N TO BE AT 1860' FSL, 0' FEL, SEC. 29
MERLIN 29E-10-6H TO BE AT 1530' FSL, 0' FEL, SEC. 29

EXTRACTION Oil & Gas

DRAWN BY	CHECKED BY
RPM	AAD
INITIAL SUBMITTAL	2/14/2018
REVISED	2/21/2018
DRAWING SIZE	8.5" X 11"
JOB NO.	EXT06N67W30-02
SHEET 2 OF 2	

BASELINE Engineering - Planning - Surveying
4007 S. LINCOLN AVENUE, SUITE 405 - LOVELAND, COLORADO 80537
P: 970.353.7600 - F: 970.353.7601 - www.baselinecorp.com