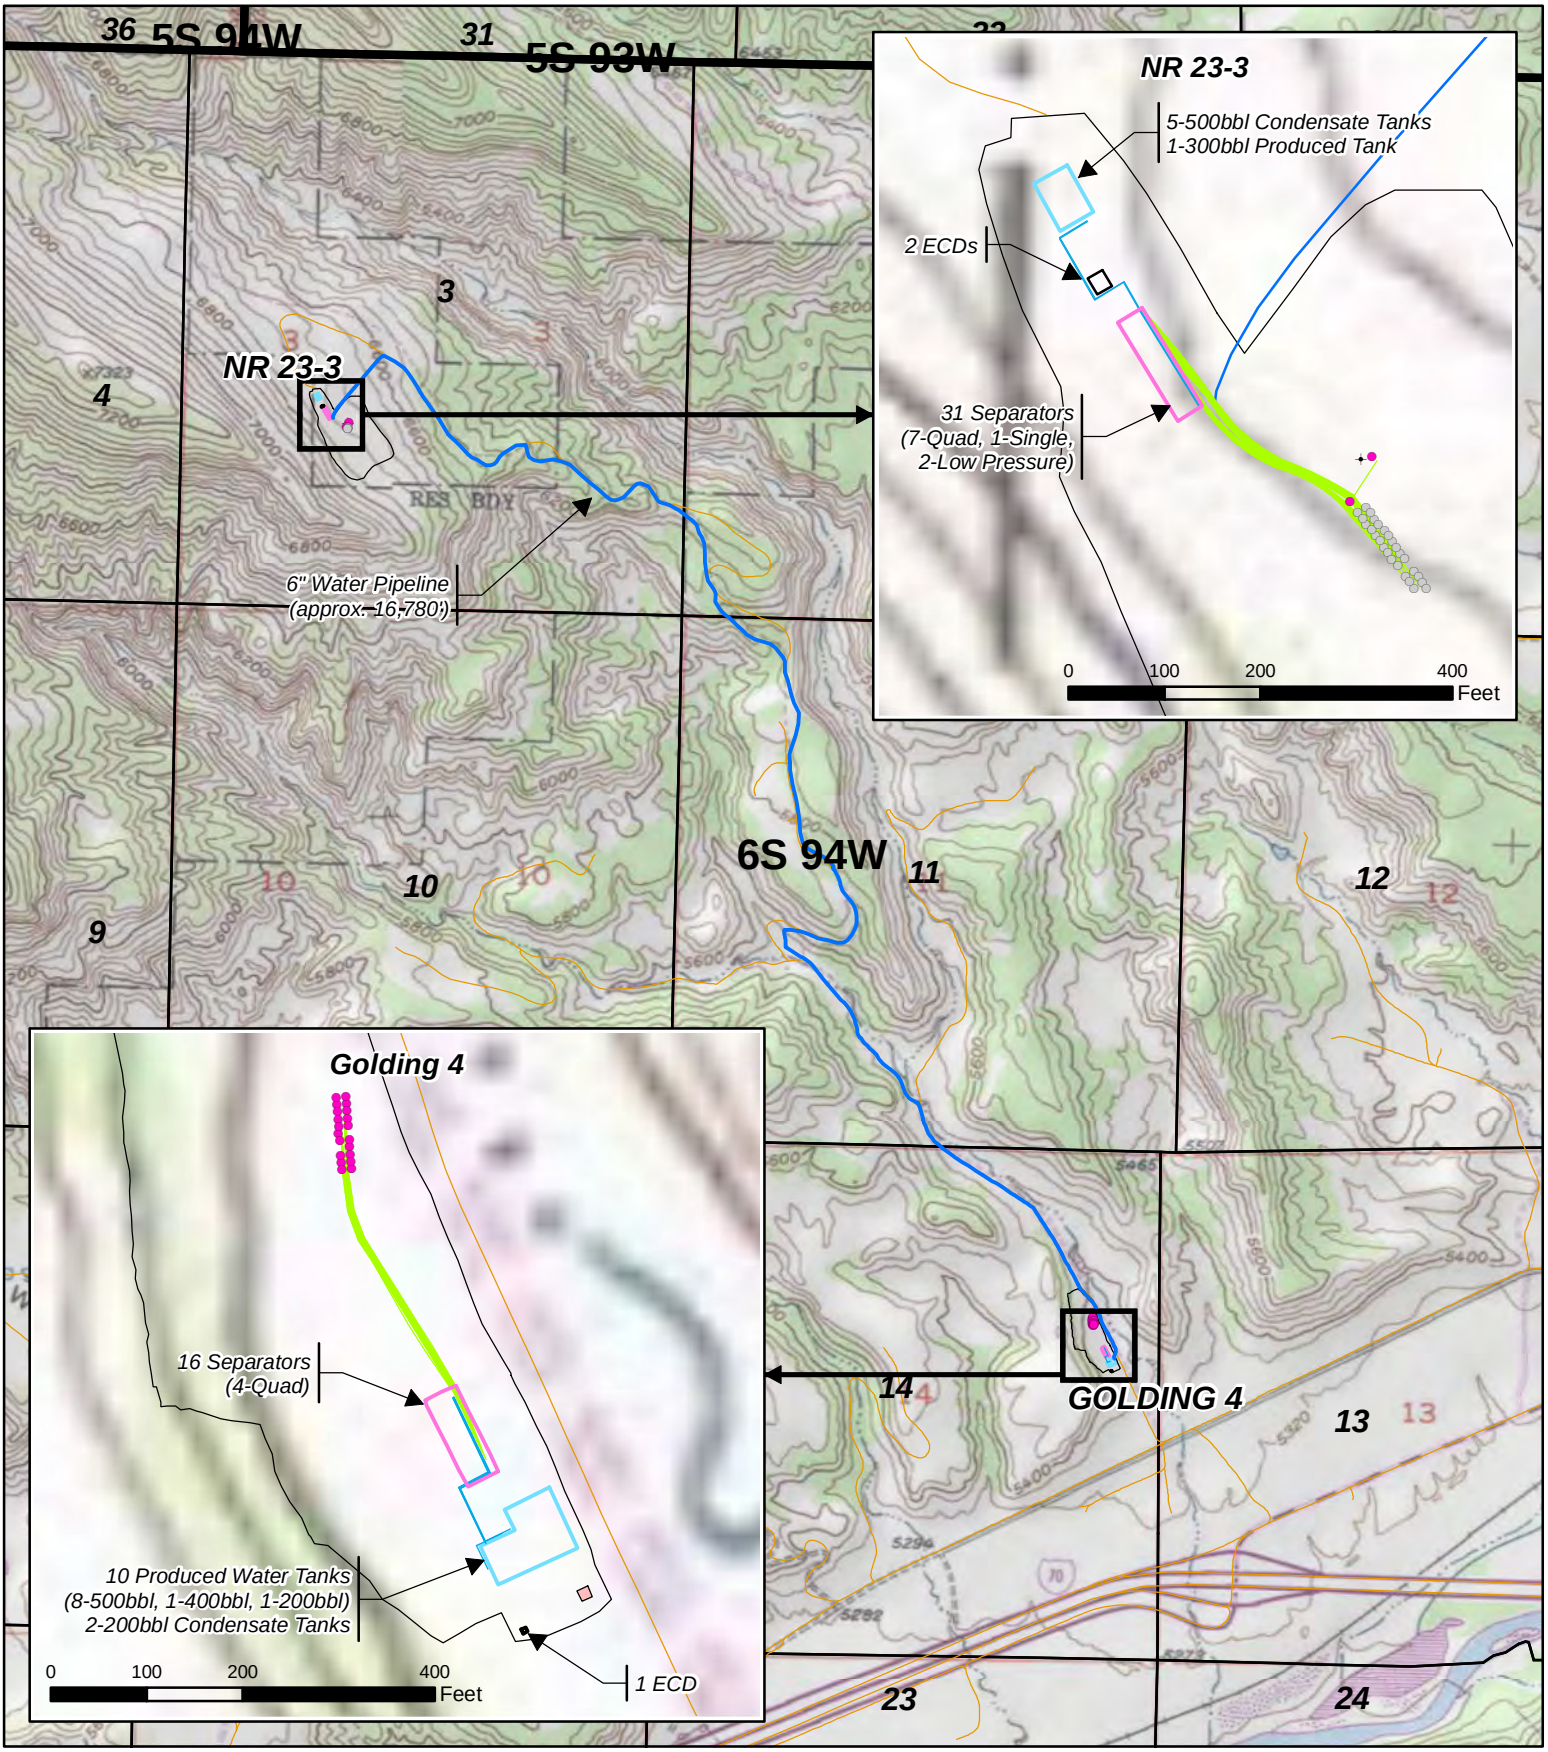

Legend

TEP Well

- Permitted Gas Well
- Existing Gas Well
- Plugged & Abandoned Well
- Water Pipeline
- Wellhead Line
- Dump Line
- Existing Road
- Production Equipment Area
- ECD Area
- Tank Battery
- Pump Building
- TEP Oil & Gas Location

TEP Rocky Mountain LLC

NR 23-3 As-Built
Sections 3, 11 & 14 T6S R94W

August 21, 2018

N
W
E
S

0 1,200 2,400 4,800 Feet

TERRA ENERGY PARTNERS

T:\Projects\Piceance\Rulison\NR 23-3 Pad\Visit 2\Asbuilt\NR 23-3_AsBuilt_Overview.mxd August 21, 2018 12:11:18 PM