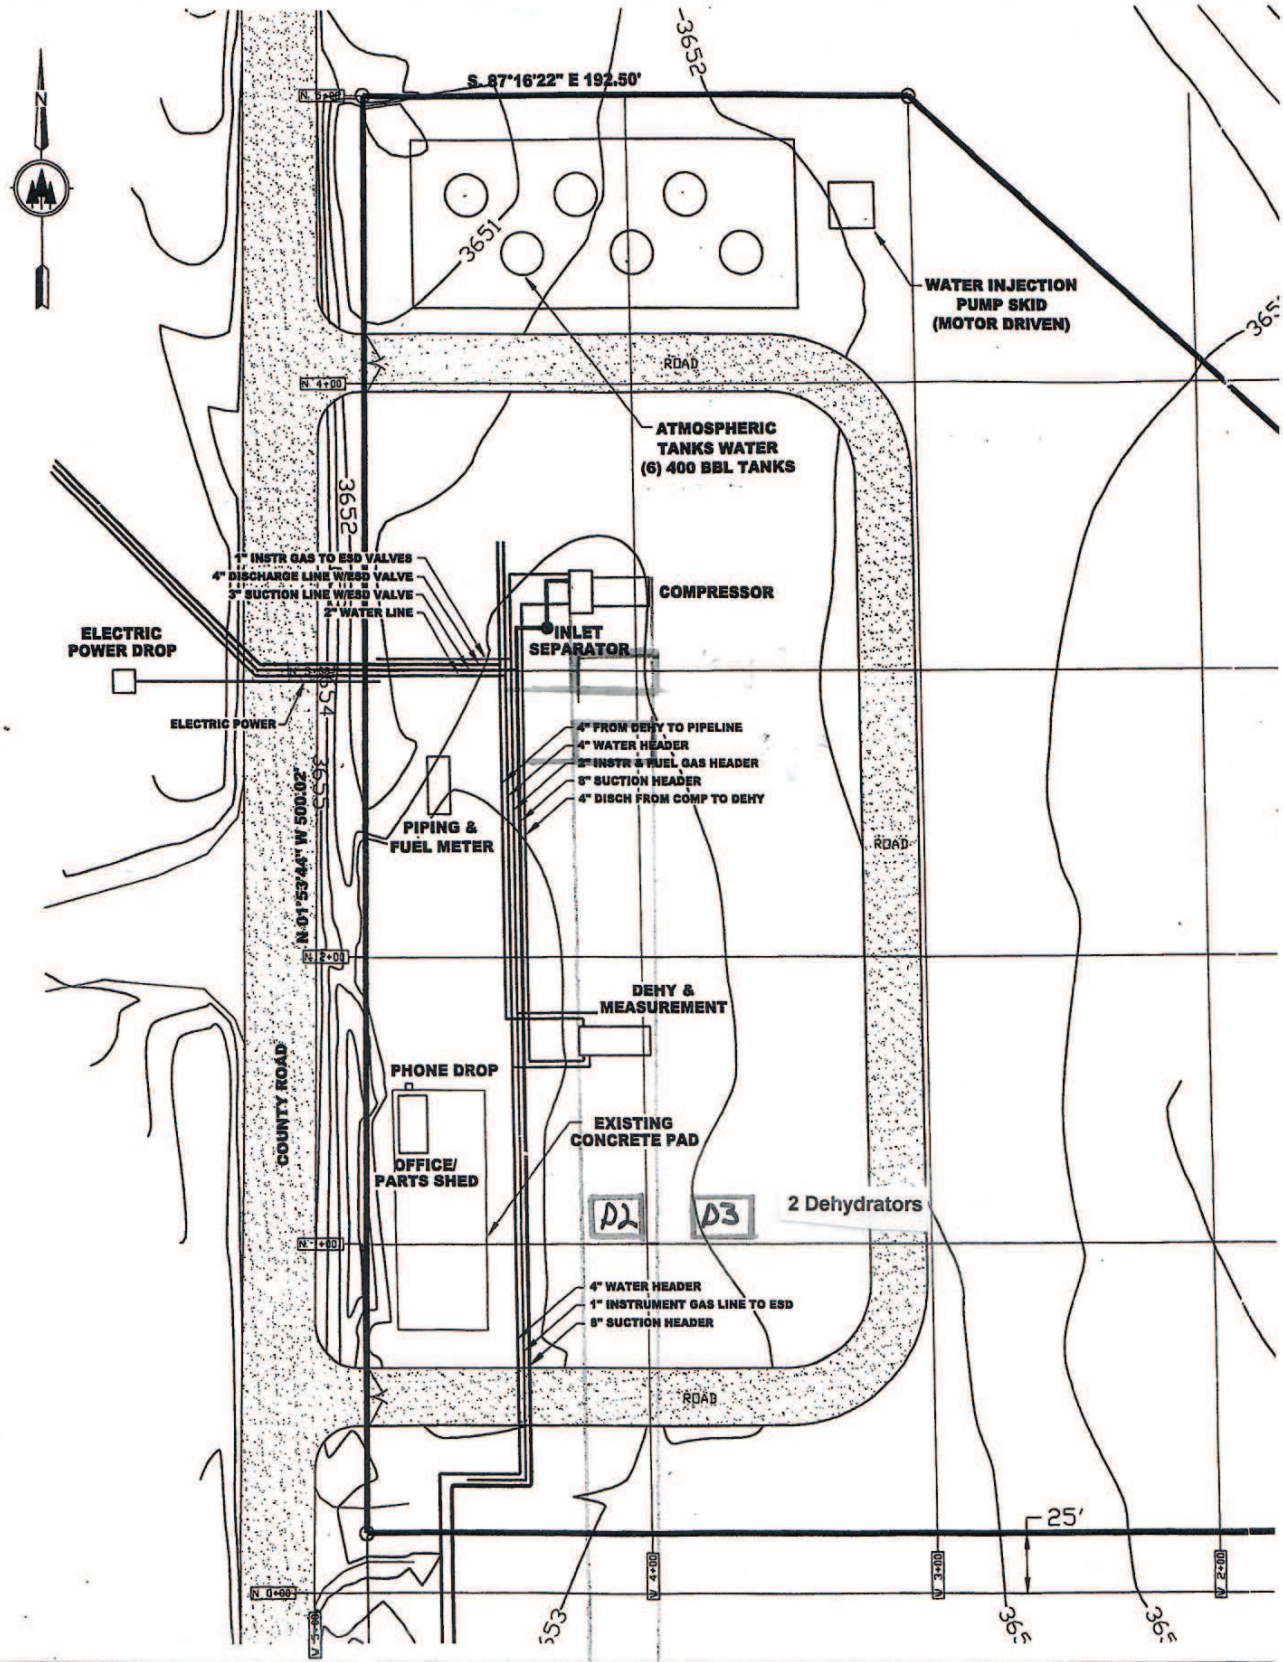

NOTES:

Amherst Compressor Facility
NWSW Section 22, T9N, R43W
Phillips County, Colorado