Extraction Oil & Gas
Project: Weld County, CO (NAD83)
Site: Vetting PAD (Sec 15-T5N-R65W)
Well: VT-LDS C4-16-18
Wellbore: Wellbore #1
Design: Wellbore #1 (VT-LDS C4-16-18/Wellbore #1)
Patterson #901

Planned Section Details

No plan data is available

INTEGRITY DIRECTIONAL

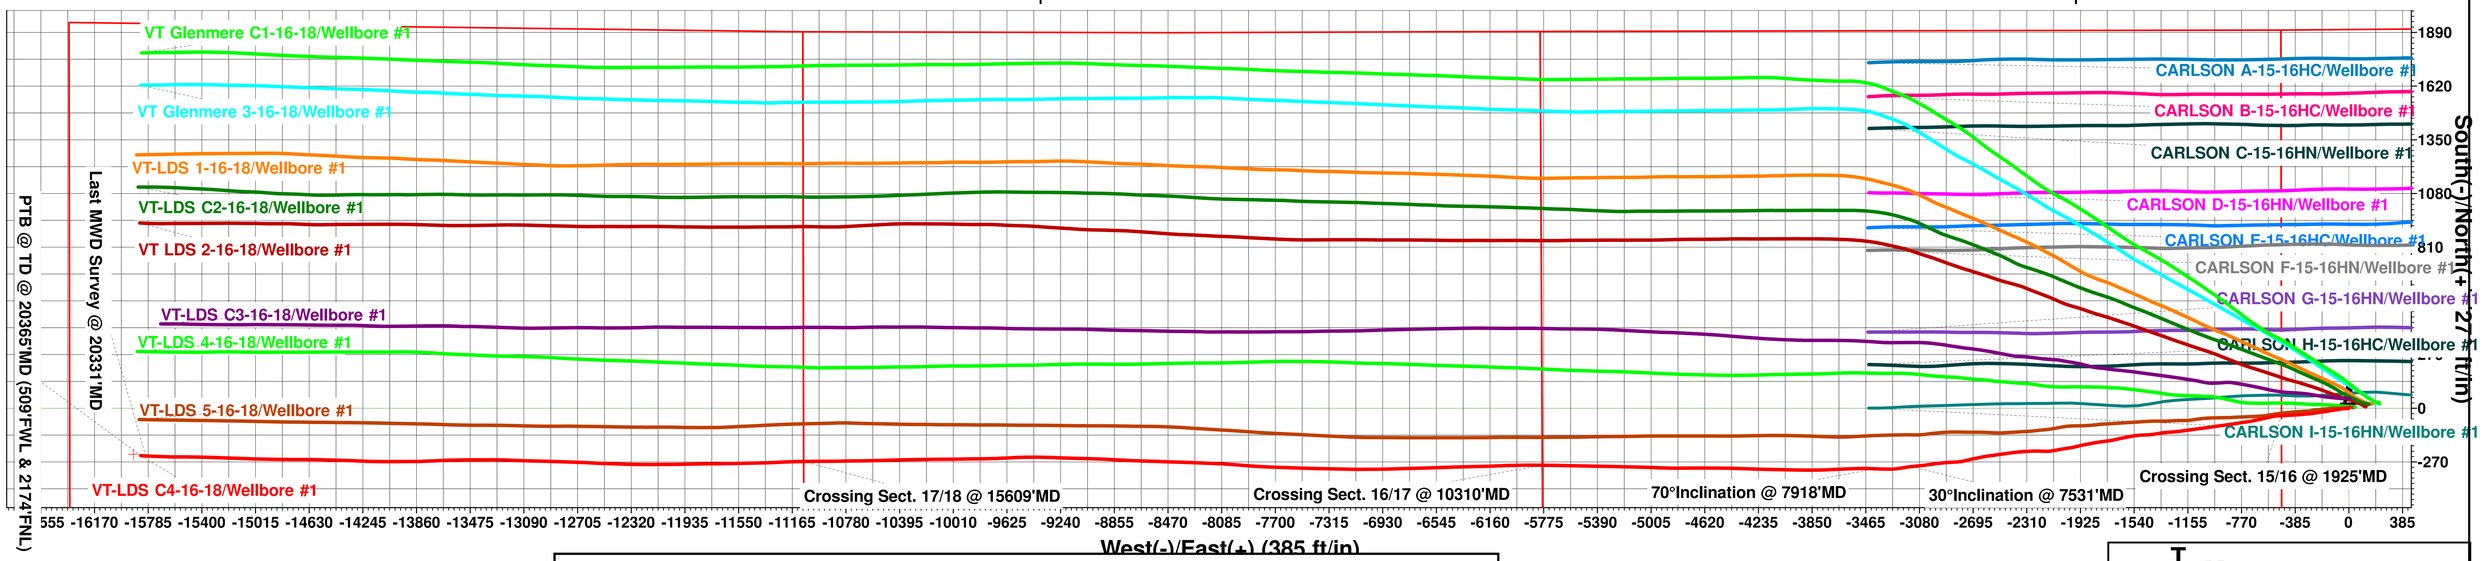

WELL DETAILS: VT-LDS C4-16-18

Ground Elevation:: 4648.00
RKB Elevation: KB=29 @ 4677.00ft (Patterson #901)
Rig Name: Patterson #901

Northing	Easting	Latittude	Longitude
1390135.00	3234737.34	40.40126	-104.65714

PROJECT DETAILS: Weld County, CO (NAD83)
Geodetic System: US State Plane 1983
Datum: North American Datum 1983
Ellipsoid: GRS 1980
Zone: Colorado Northern Zone
System Datum: Ground Level
Local North: True

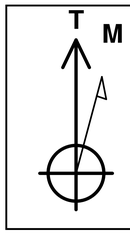
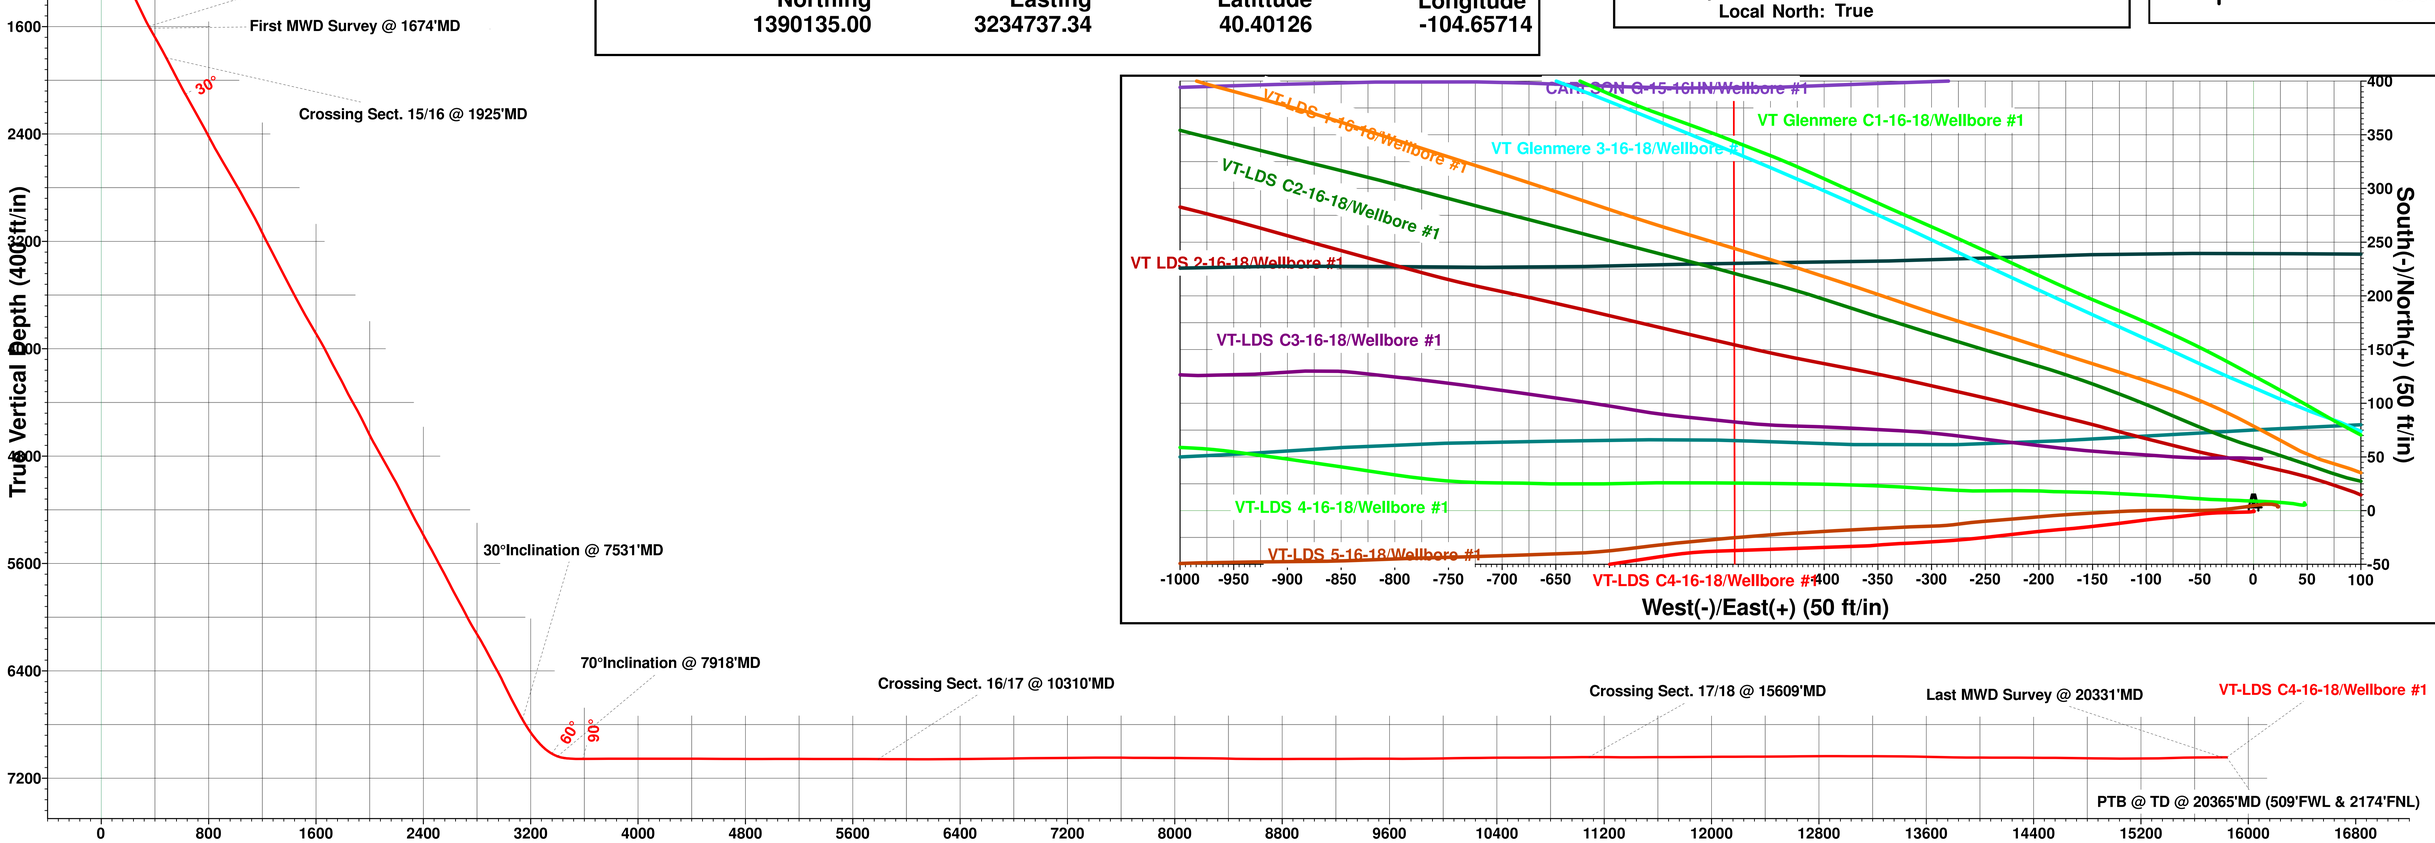
Azimuths to True North
Magnetic North: 8.08°
Magnetic Field
Strength: 52237.8snT
Dip Angle: 66.88°
Date: 7/30/2018
Model: HDGM