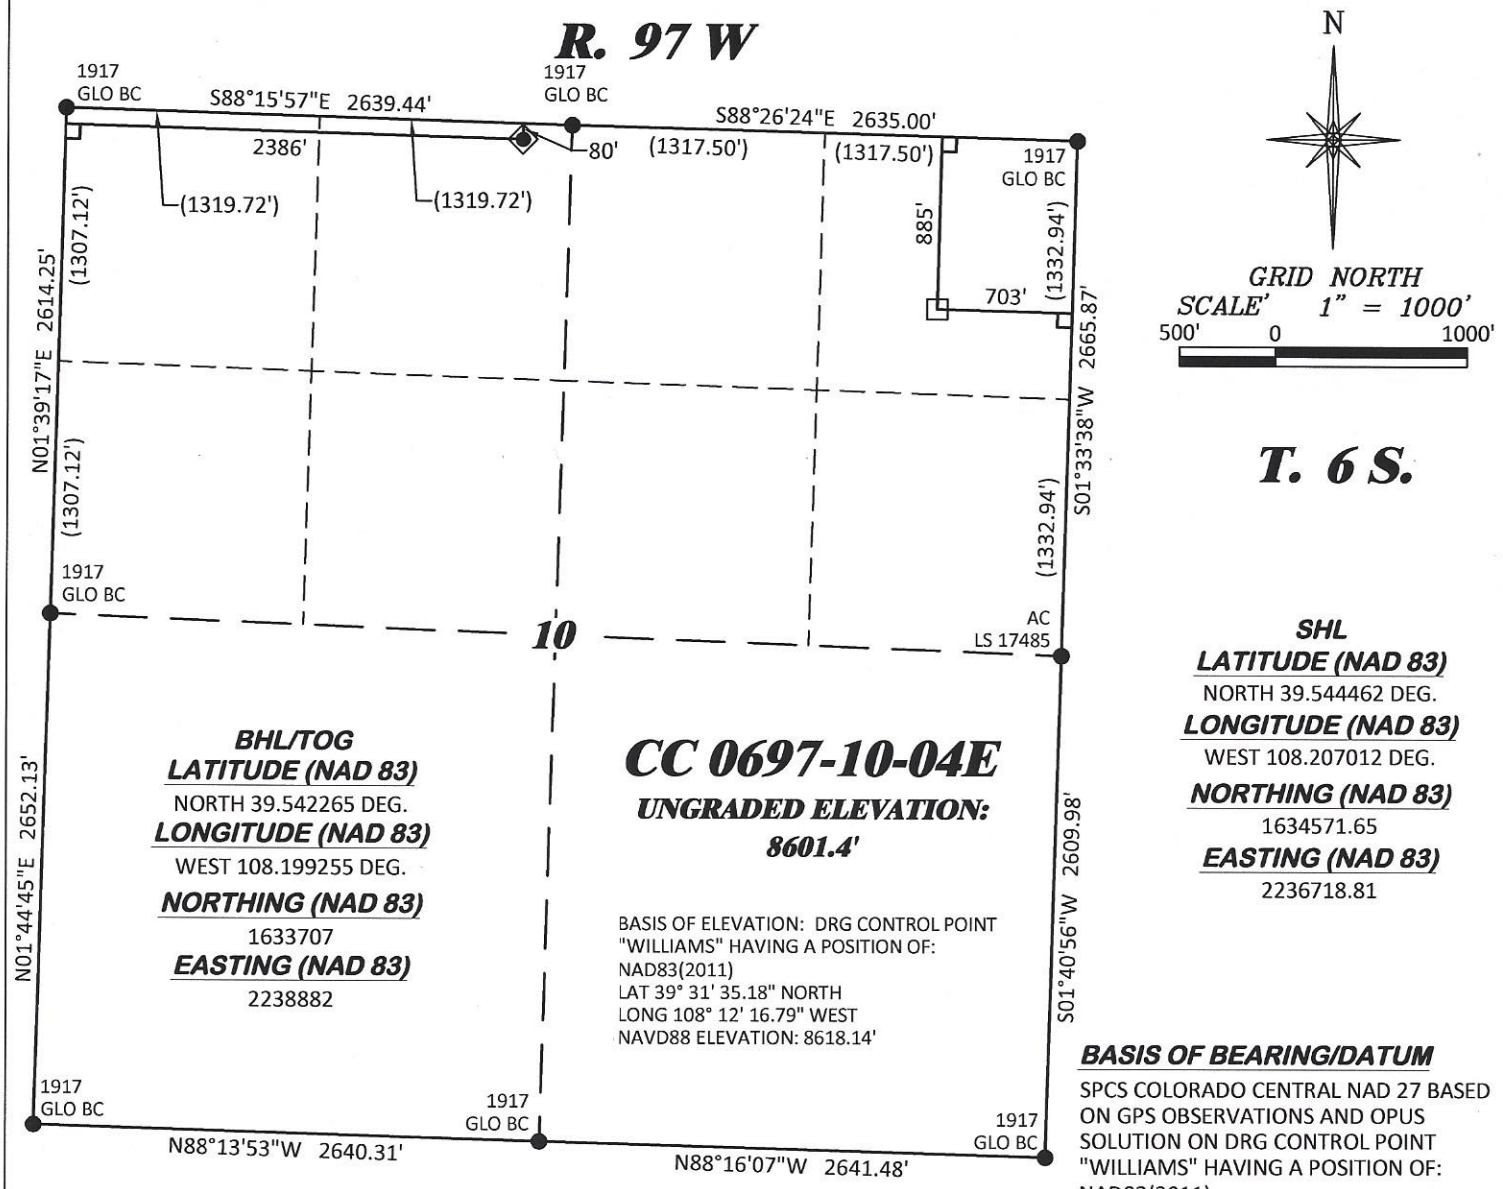

NOTES

1. GPS OPERATOR T. SHERRILL OBSERVED A PDOP OF 1.5.
2. ALL GPS OBSERVATIONS ARE IN COMPLIANCE WITH COGCC RULE No.215.
3. EXISTING IMPROVEMENTS WITHIN 500' OF LOCATION. SEE LOCATION DRAWING.
4. SURROUNDING SURFACE USE IS NATIVE BRUSH, NON CROP RANGELAND.

LEGEND

- WELL LOCATION
- APPROX. BHL
- DENOTES 90° TIE
- FOUND MONUMENT

BASIS OF BEARING/DATUM

SPCS COLORADO CENTRAL NAD 27 BASED ON GPS OBSERVATIONS AND OPUS SOLUTION ON DRG CONTROL POINT "WILLIAMS" HAVING A POSITION OF:
NAD83(2011)
LAT 39° 31' 35.18" NORTH
LONG 108° 12' 16.79" WEST
NAVD88 ELEVATION: 8618.14'

THE NORTH LINE OF THE NW¼ OF SECTION 10, MONUMENTED BY BLM BC'S AND BEARING
S 88°15'57" E.

SURVEYOR'S STATEMENT

I, DAVID E HENDERHAN, AN EMPLOYEE AND AGENT ON BEHALF OF D.R. GRIFFIN & ASSOCIATES, INC. STATE THE PLAT HEREON IS A CORRECT REPRESENTATION OF A SURVEY MADE UNDER MY SUPERVISION ON THE 4th DAY OF AUGUST, 2017 OF THE SHOWN CC 0697-10-04E AND THAT THE LOCATION HAS BEEN STAKED ON THE GROUND.

COLORADO LICENSED PROFESSIONAL LAND SURVEYOR
DAVID E. HENDERHAN
8/6/18
38109

COLORADO PLS NO. 38109

Notice: In accordance with Colorado State Law, any legal action based upon any defect in this survey plat must commence within three (3) years after first discovery of such defect. In no event, may any action based upon any defect in this survey plat be commenced more than ten (10) years from the date of certification shown hereon.

CC 610-21-41 PAD

DRG DR. GRIFFIN & ASSOCIATES, INC.
1414 ELK ST., ROCK SPRINGS, WY 82901
(307) 362-5028

PLAT OF DRILLING LOCATION IN NENW, SECTION 10, FOR LARAMIE ENERGY, LLC

DRAWN: 12/27/2017 - TCM/DEH	SCALE: 1" = 1000'
REVISED: 8/3/2018 - TCM	DRG JOB No. 21293
REVISED SHLS & BHLS	EXHIBIT B9

80' F/NL, & 2386' F/WL, SECTION 10, T. 6 S., R. 97 W, 6TH P.M., GARFIELD COUNTY, COLORADO