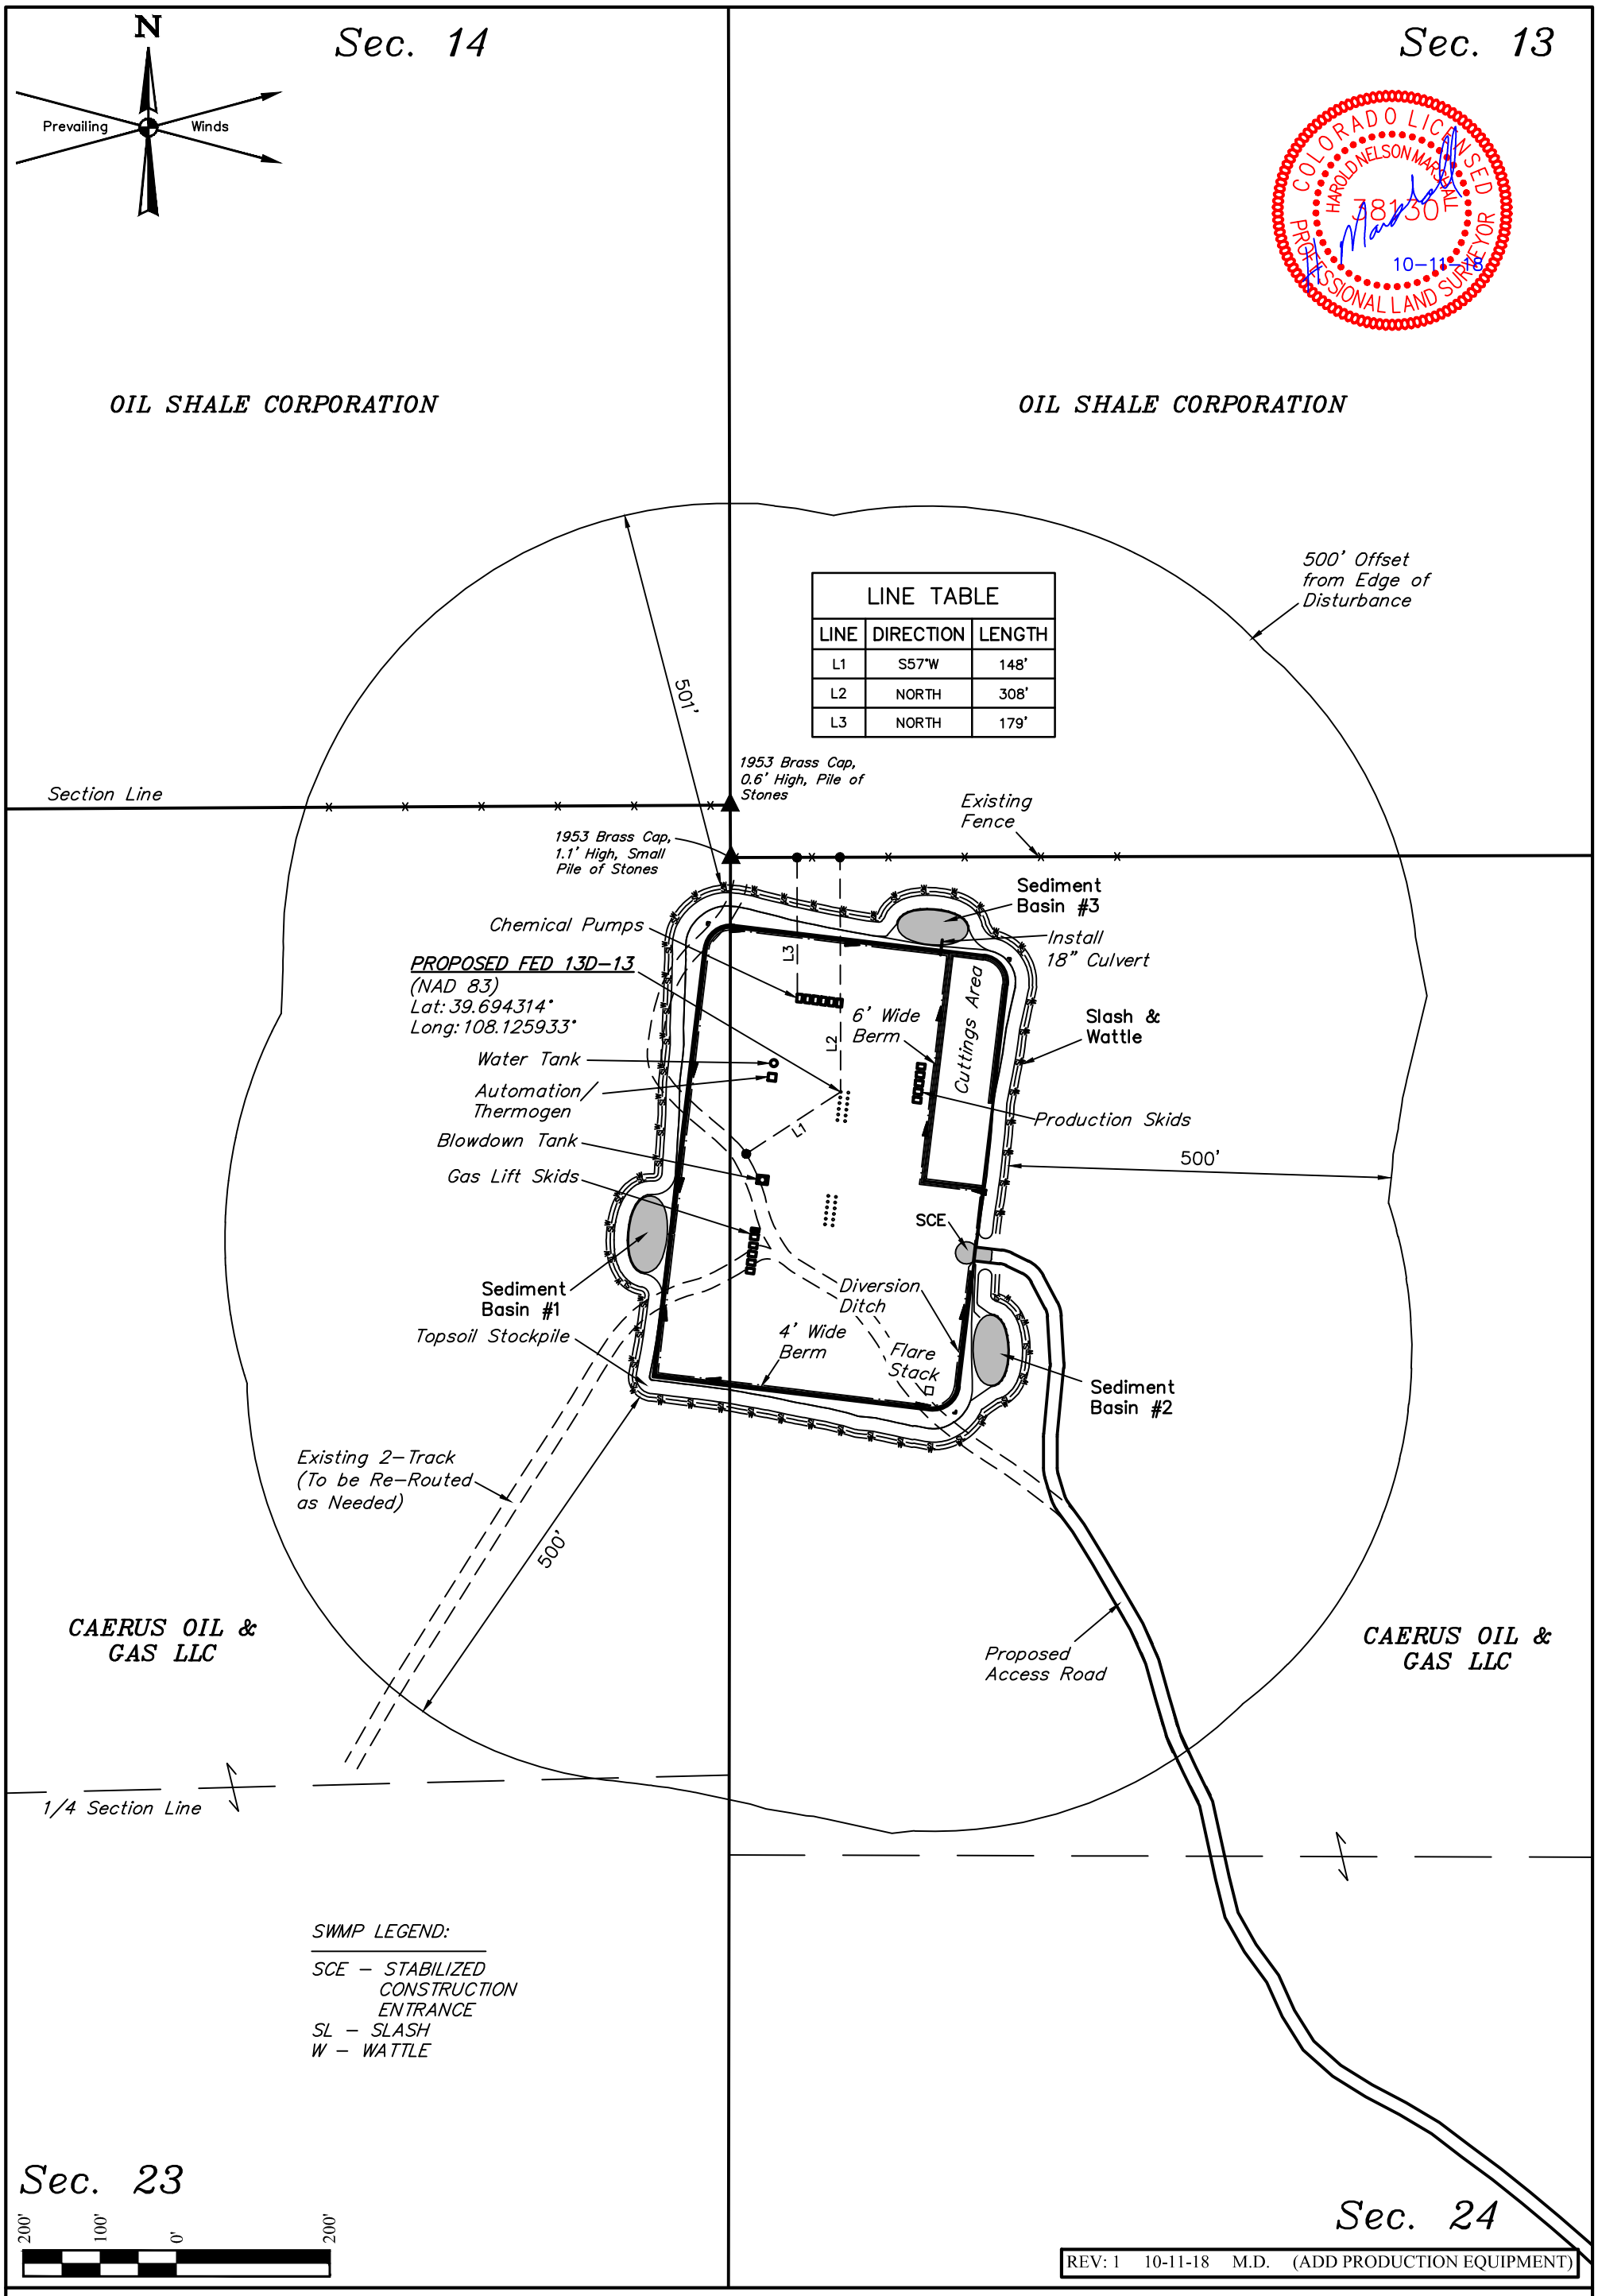

REV: 1 10-11-18 M.D. (ADD PRODUCTION EQUIPMENT)

Caerus Oil & Gas LLC

ELU A24 496 PAD
LOT 4, SECTION 24, T4S, R96W, 6th P.M.
GARFIELD COUNTY, COLORADO

SURVEYED BY	CODY RICH	05-21-18	SCALE
DRAWN BY	C.D.L.	07-05-18	1" = 200'
LOCATION DRAWING			FIGURE #7

UINTAH ENGINEERING & LAND SURVEYING

UELS, LLC
Corporate Office * 85 South 200 East
Vernal, UT 84078 * (435) 789-1017