EXTRACTION Oil & Gas

Proposed P&A Procedure Schematic

Well Name: OLIN HA 34-09

API	Surface Legal Location	Field Name	License #	County	State/Province
0512320144	NESW 9 5N65W 6 PM	WATTENBERG		WELD	COLORADO
Well Configuration Type	**Well Status**	**Operator**	**Ground Elevation (ft)**	**PBTD (All) (ftKB)**	**Total Depth All (TVD) (ftKB)**
VERTICAL	SHUT IN	EXTRACTION OIL & GAS, INC.	4,642.00	Original Hole - 8,259.0	Original Hole - 7,126.5

Production Route	Directions To Well
ROUTE D2: MEEKER, MCCLOUD	16th St. & Ash Ave, E 1/10, S into

Job Category	Primary Job Type	Gyro Required?	Bradenhead Test Required?
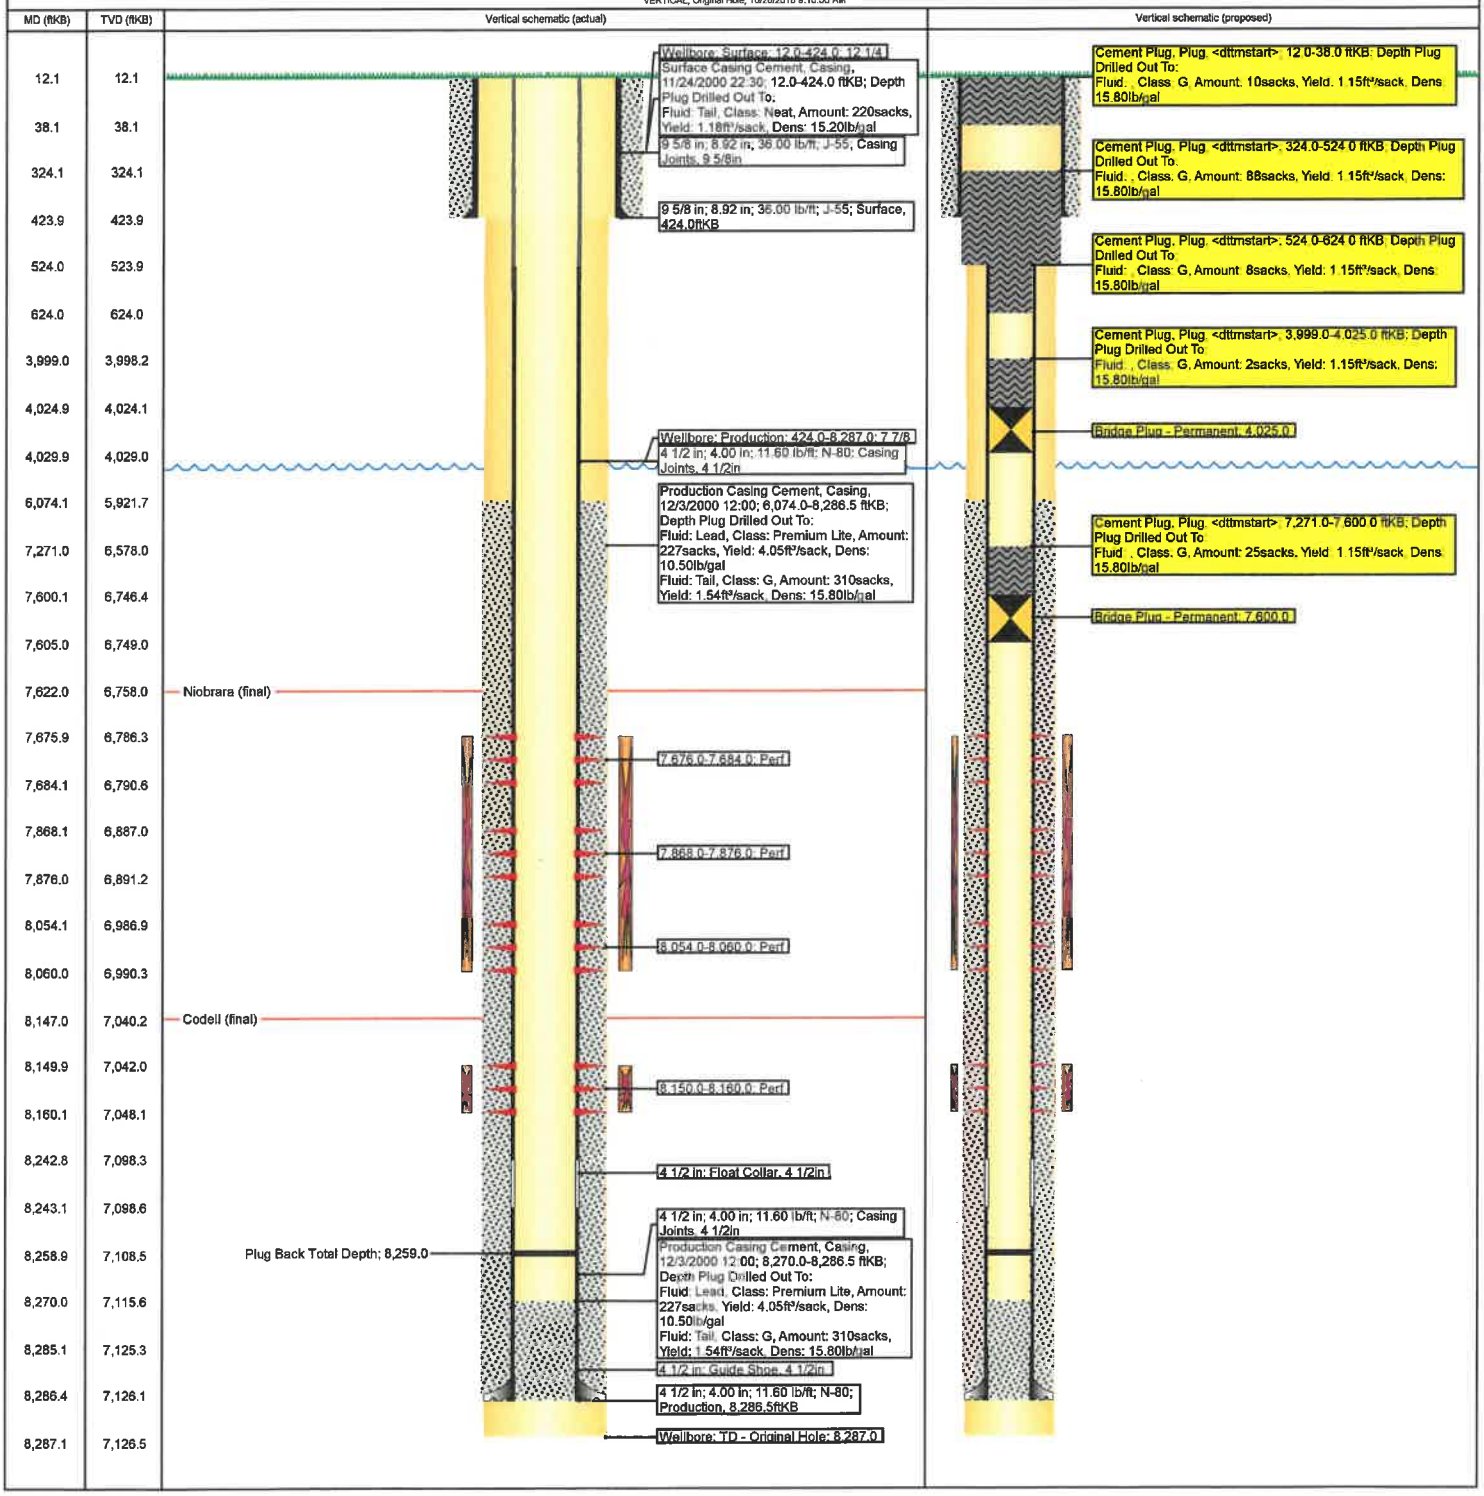
VERTICAL, Original Hole, 10/26/2018 9:16:50 AM